PROJ. REFERENCE NO.	SHEET NO.
5B.109214.1	TCP-6

STATE OF
NORTH CAROLINA
DEPT. OF TRANSPORTATION
DIVISION OF HIGHWAYS
RALEIGH, N.C.

ENGLISH STANDARD DRAWING FOR
TEMPORARY LANE CLOSURES
RIGHT LANE CLOSURES THRU EXIT RAMPS

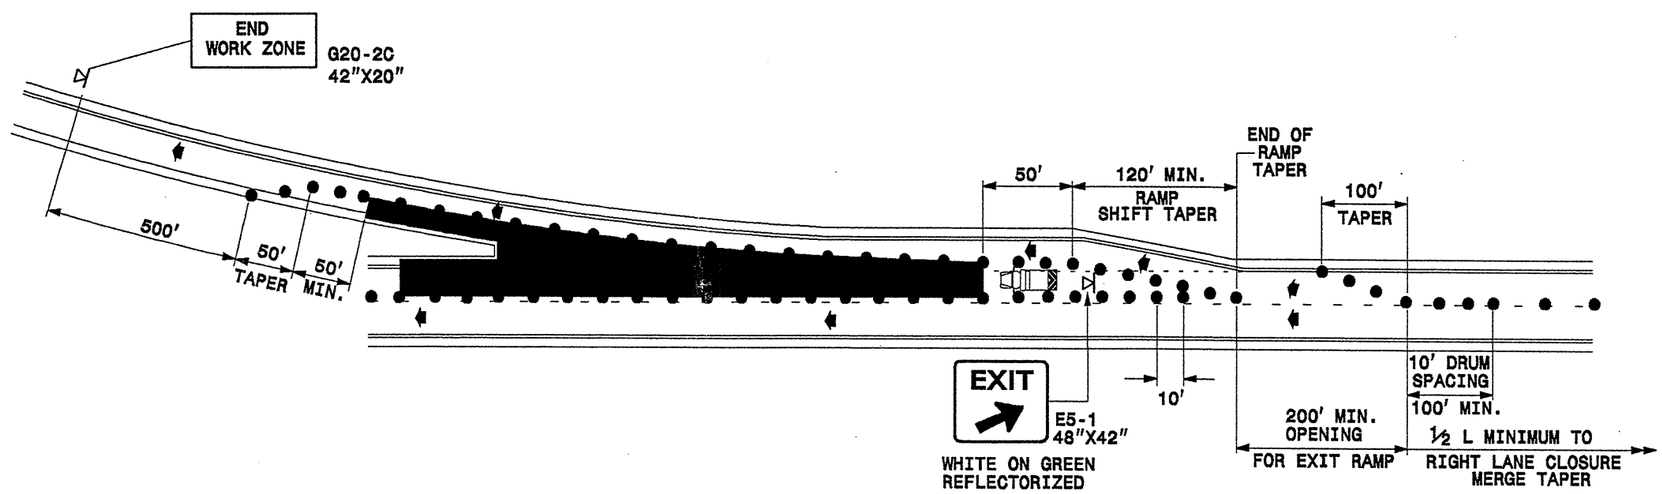

LEGEND

- TRUCK MOUNTED IMPACT ATTENUATOR
- DRUM
- PORTABLE SIGN
- DIRECTION OF TRAFFIC FLOW

GENERAL NOTES

-USE THE ABOVE DETAILS IN CONJUNCTION WITH A RIGHT LANE CLOSURE AS SHOWN ON SHEET TCP 3 & 4.

-MOUNT SIGNS A MINIMUM OF 5 FEET ABOVE THE PAVEMENT ELEVATION.

SHEET 7 OF 7
1101.02

STATE OF
NORTH CAROLINA
DEPT. OF TRANSPORTATION
DIVISION OF HIGHWAYS
RALEIGH, N.C.

ENGLISH STANDARD DRAWING FOR
TEMPORARY LANE CLOSURES
RIGHT LANE CLOSURES THRU EXIT RAMPS

SHEET 7 OF 7
1101.02

APPROVED: R E Greene Jr DATE 5-18-04

SEAL

NORTH CAROLINA PROFESSIONAL SEAL 14894 ENGINEER RICHARD E. GREENE, JR.

TEMPORARY LANE CLOSURES

SCALE:	NONE
DATE:	04/04
DWG. BY:	SJP
DESIGN BY:	KAK
REVIEWED BY:	REG

REVISIONS

CADD FILE

$$$$$SYSTIME$$$$
$$$$$$$$$$$$$$$$DGN$$$$$$$$$$$$$$$$
$$$$USERNAME$$$$