PROJ. REFERENCE NO.	SHEET NO.
U-3302	PM-2

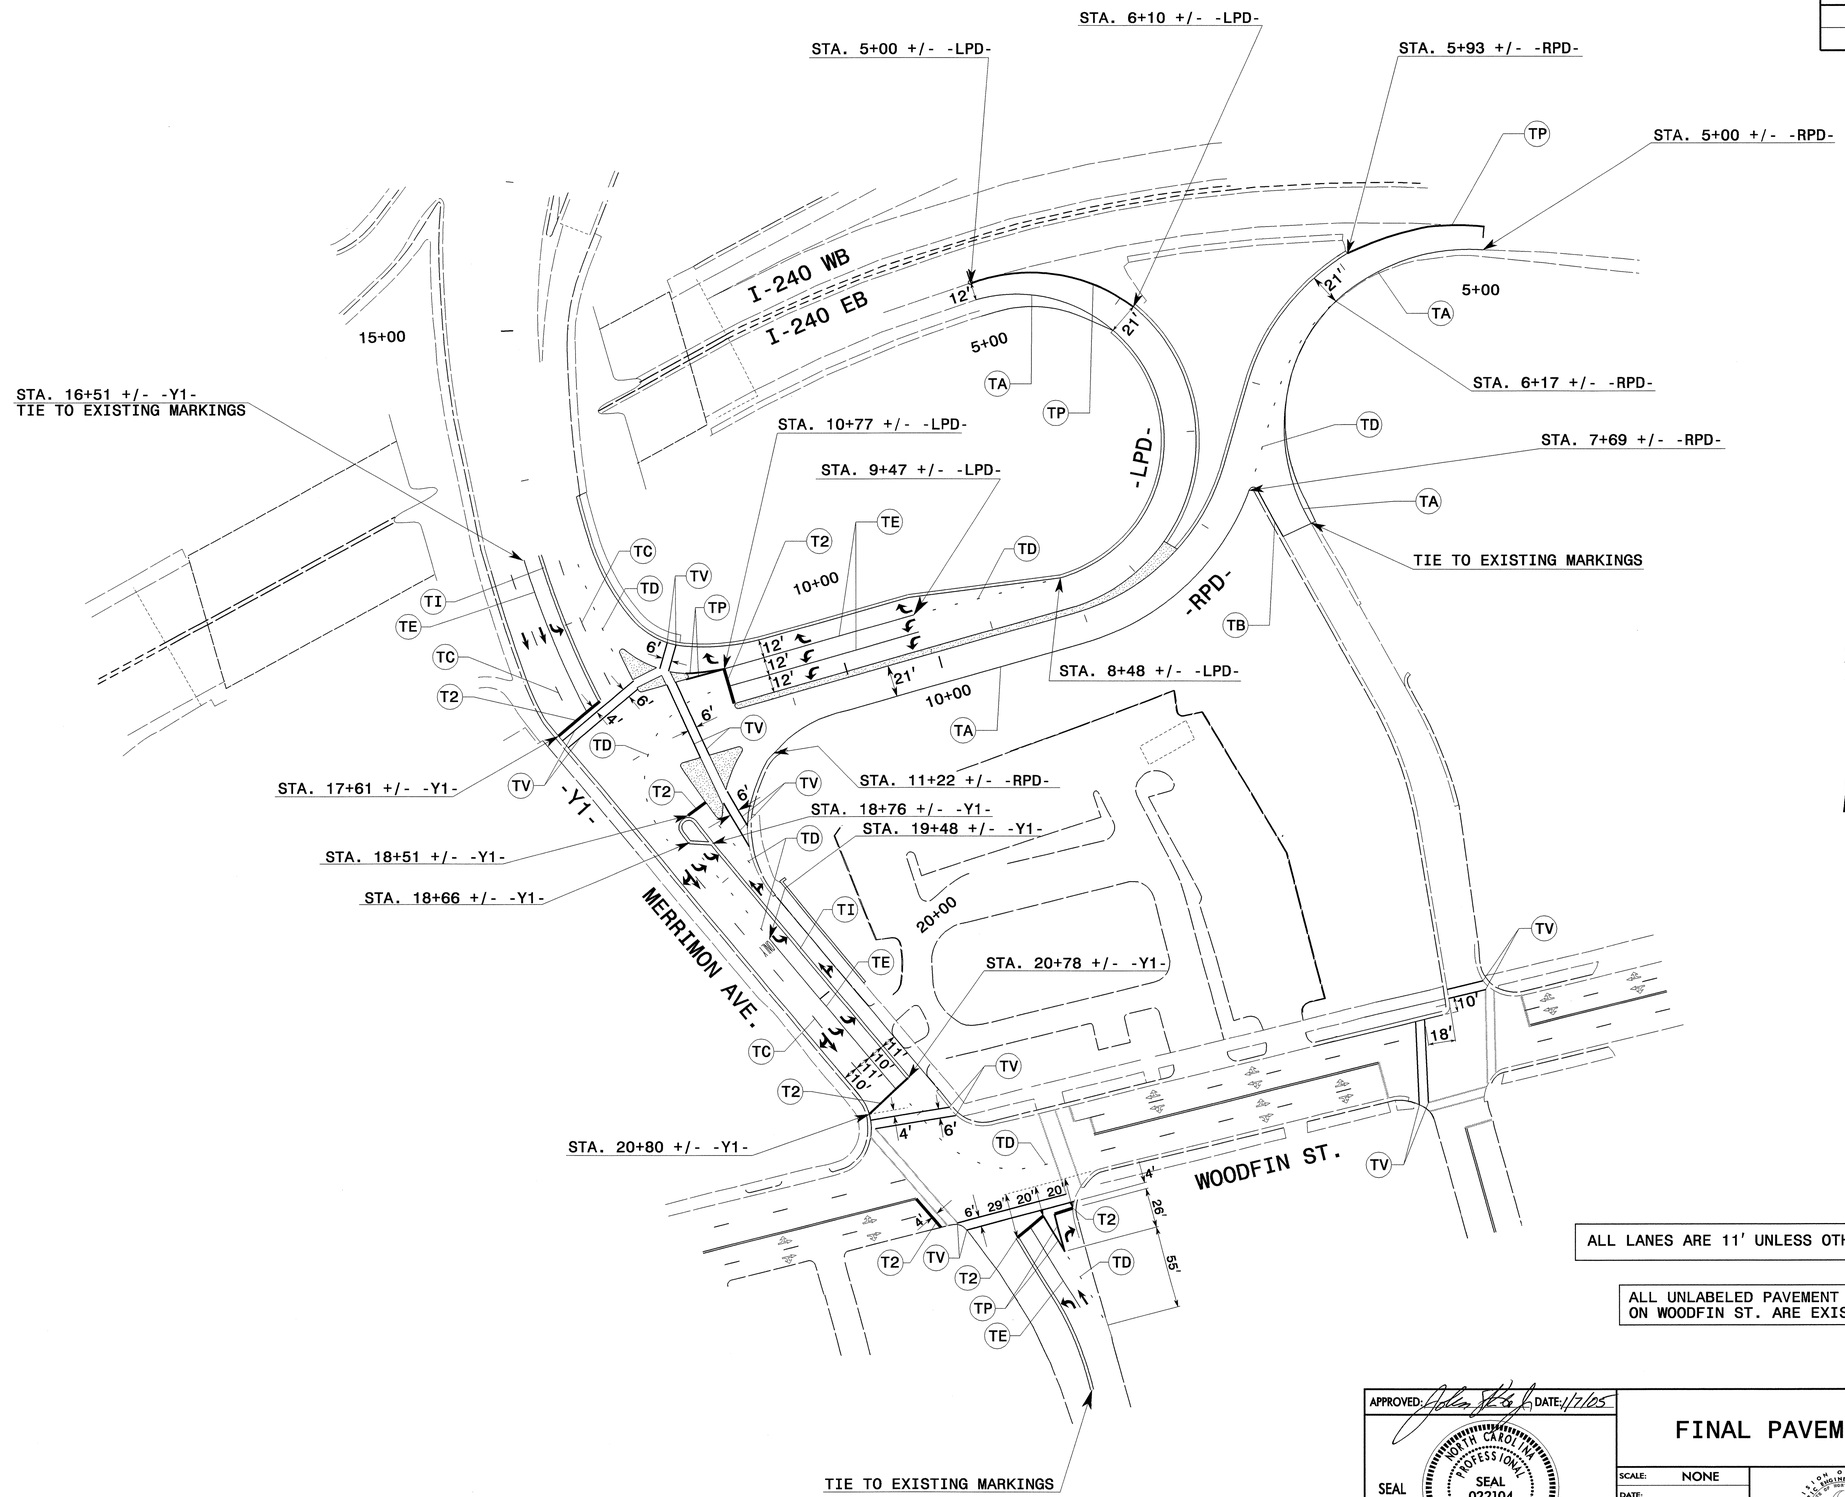

ALL LANES ARE 11' UNLESS OTHERWISE SHOWN

ALL UNLABELED PAVEMENT MARKINGS ON WOODFIN ST. ARE EXISTING

APPROVED: [signature] DATE: 1/7/05

SEAL

NORTH CAROLINA PROFESSIONAL SEAL 022104 ENGINEER JOHN S. KITE JR.

FINAL PAVEMENT MARKING

SCALE:	NONE
DATE:	
DWG. BY:	
DESIGN BY:	
REVIEWED BY:	

DIVISION OF HIGHWAYS TRAFFIC ENGINEERING BRANCH STATE OF NORTH CAROLINA DEPARTMENT OF TRANSPORTATION TRAFFIC CONTROL UNIT

REVISIONS

CADD FILE

06-JAN-2005 13:55
\\ets-ccfs01\u3302$\TCP\u3302_TC_PM02.dgn
msteelman AT TETC2(223)