PROJ. REFERENCE NO.	SHEET NO.
B-3857	X-10

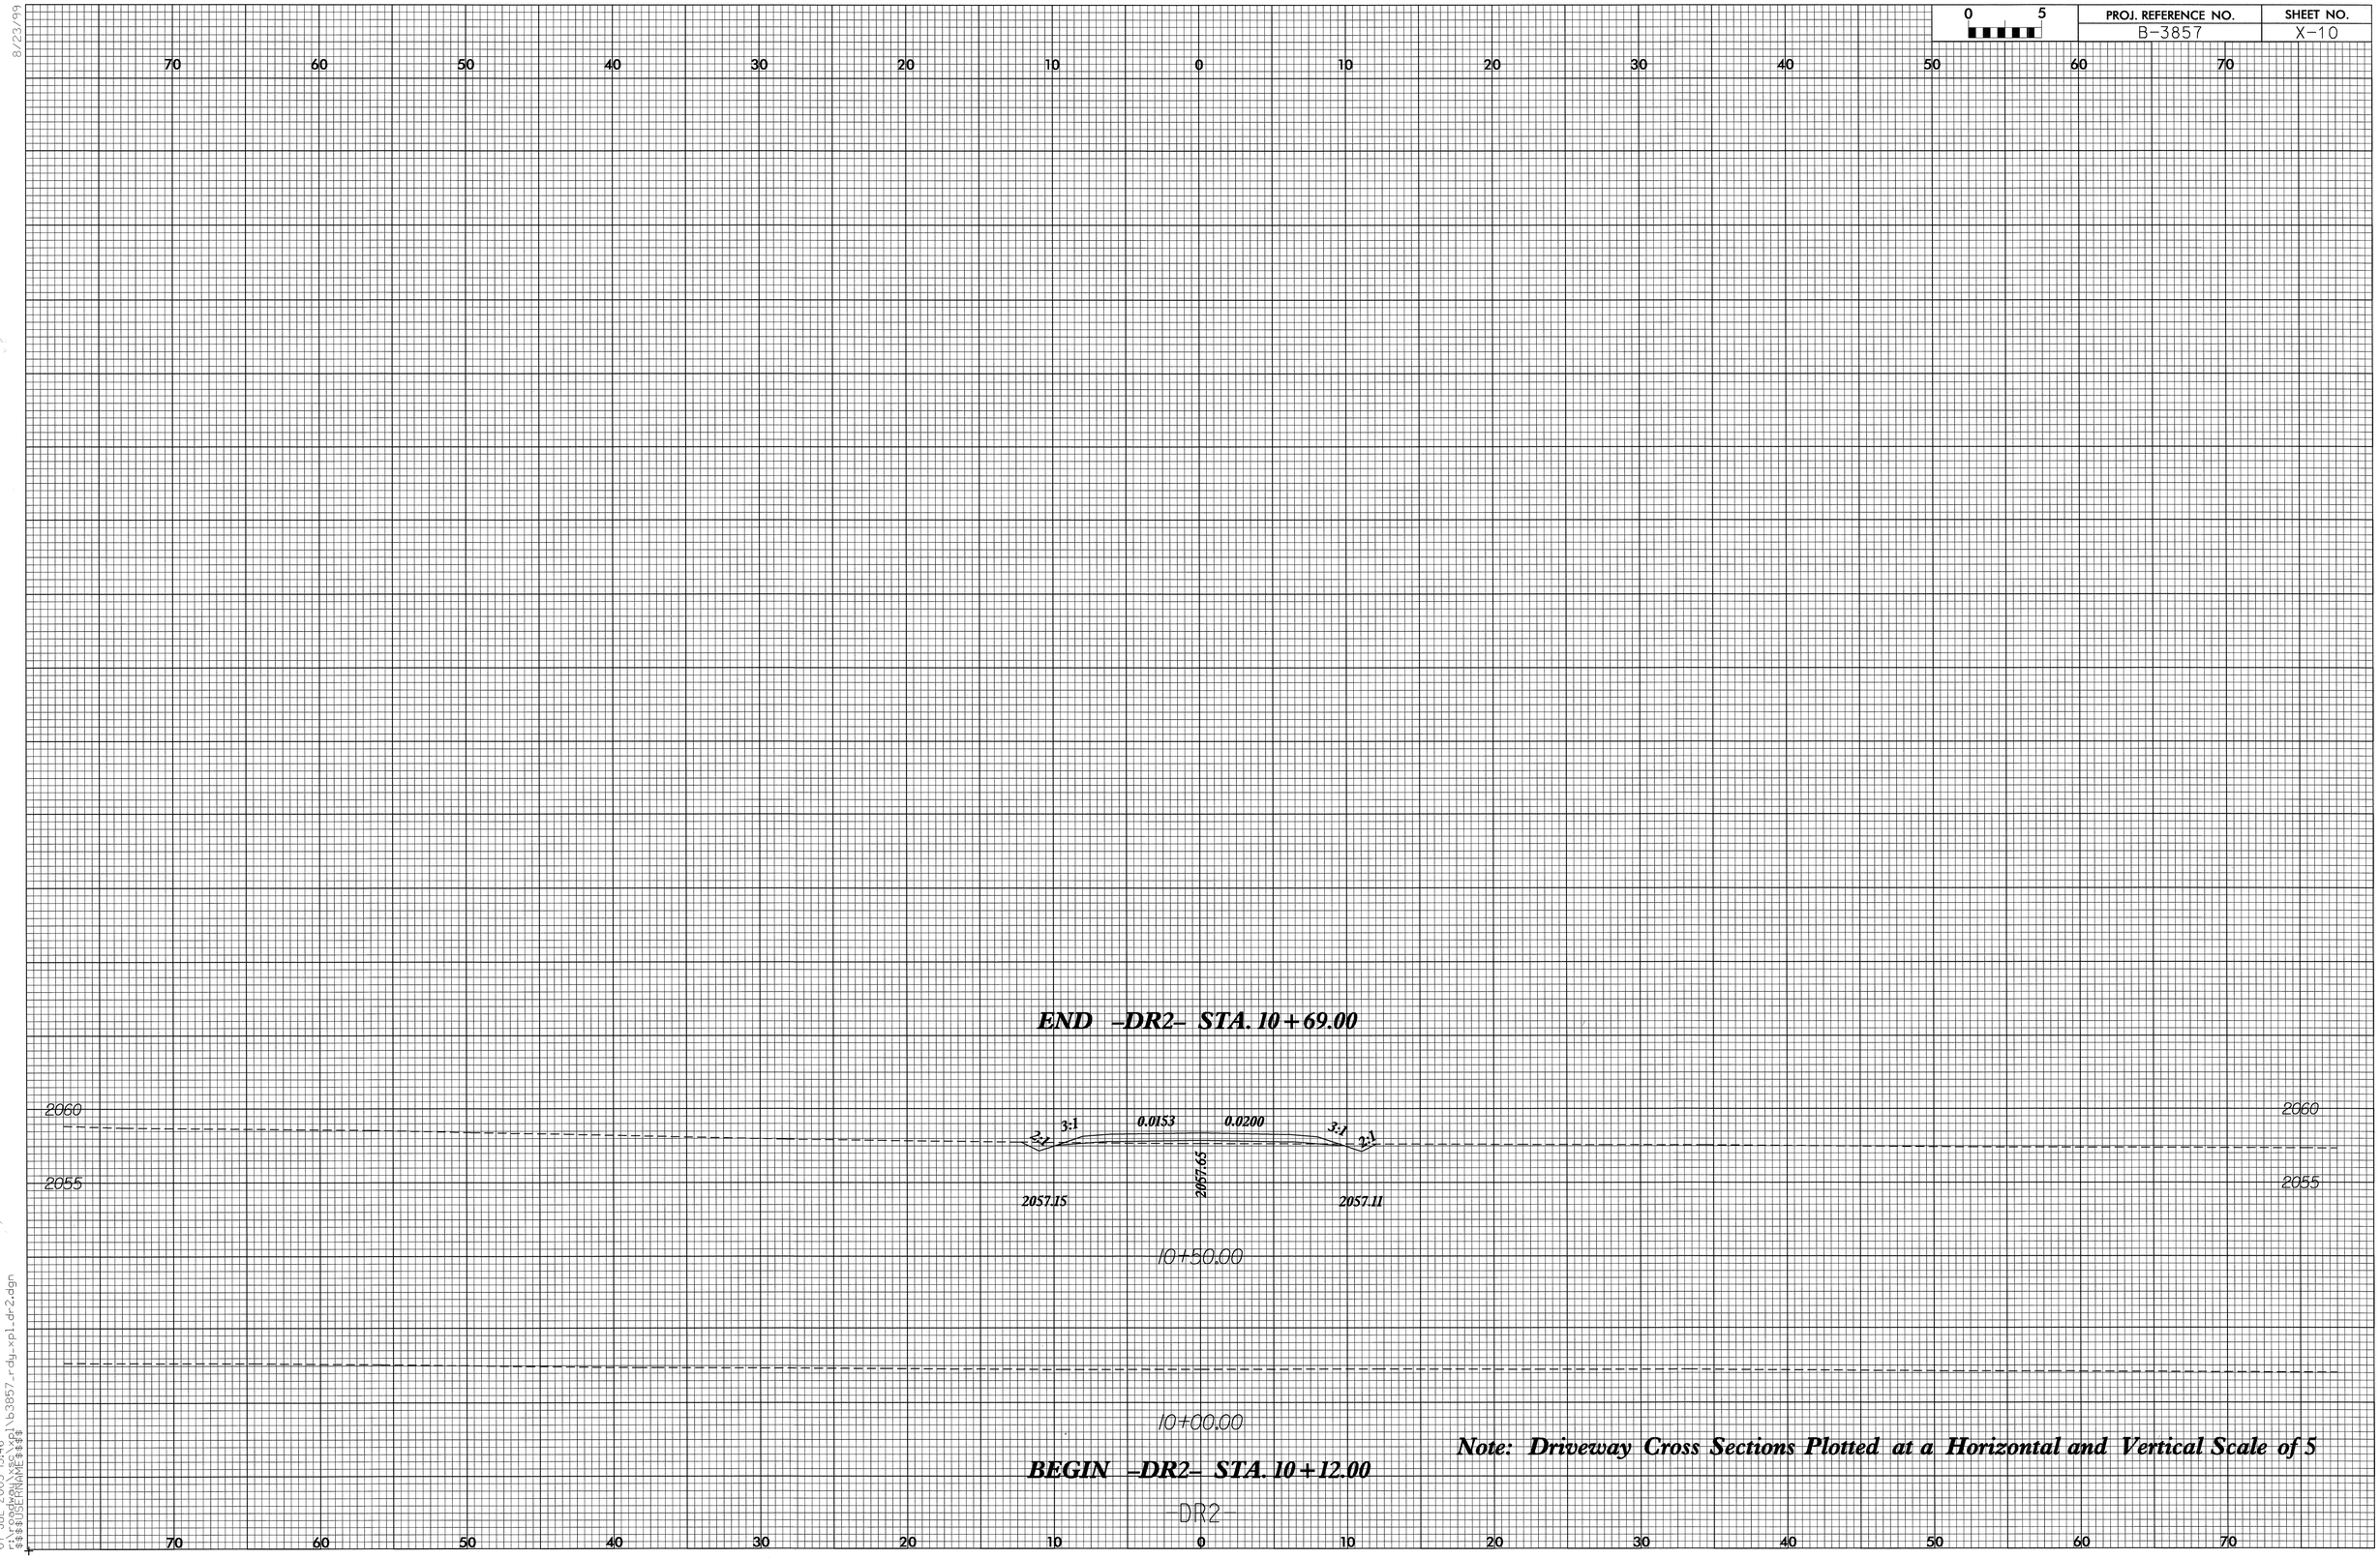

Note: Driveway Cross Sections Plotted at a Horizontal and Vertical Scale of 5

8/23/99
07-JUL-2005 15:46
r:\roadway\xsc\xpl\b3857_rdy_xpl_dr2.dgn
$$$$USERNAME$$$$