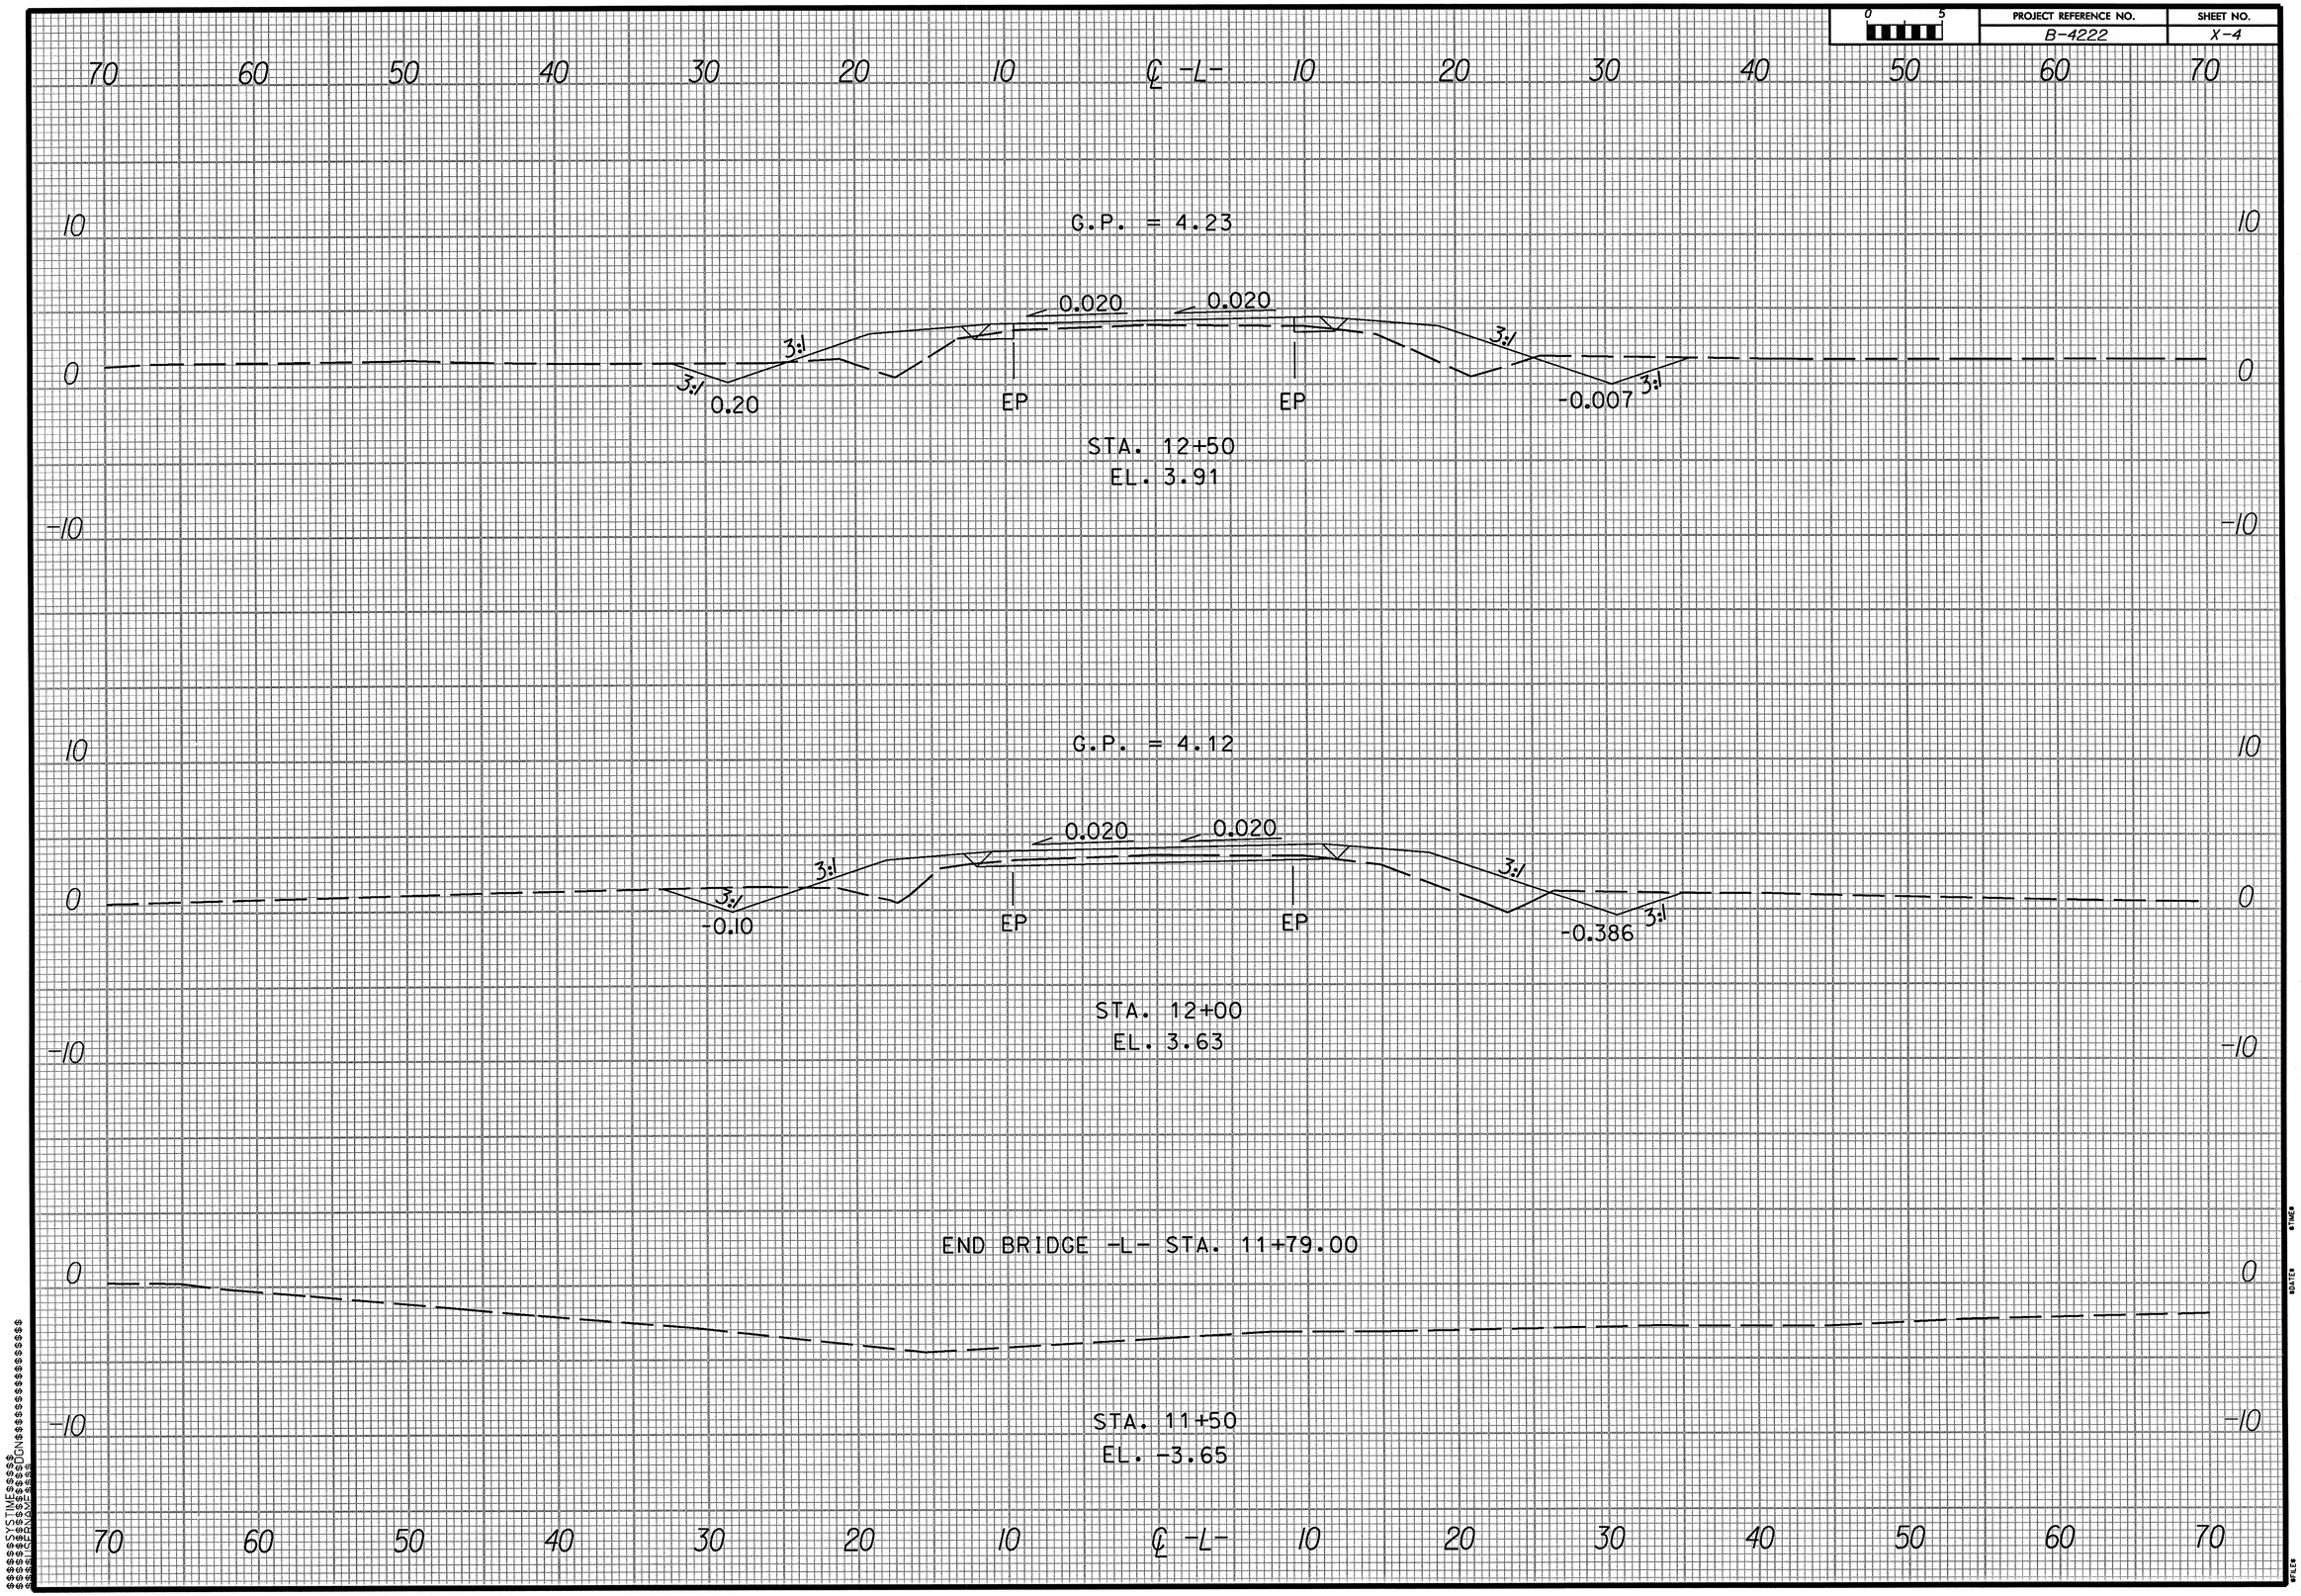PROJECT REFERENCE NO.	SHEET NO.
B-4222	X-4