| PROJECT REFERENCE NO. | SHEET NO. |
| --- | --- |
| R-4733 | 15 of 16 |
| ROADWAY DESIGN ENGINEER | HYDRAULICS ENGINEER |

PRELIMINARY PLANS
DO NOT USE FOR CONSTRUCTION
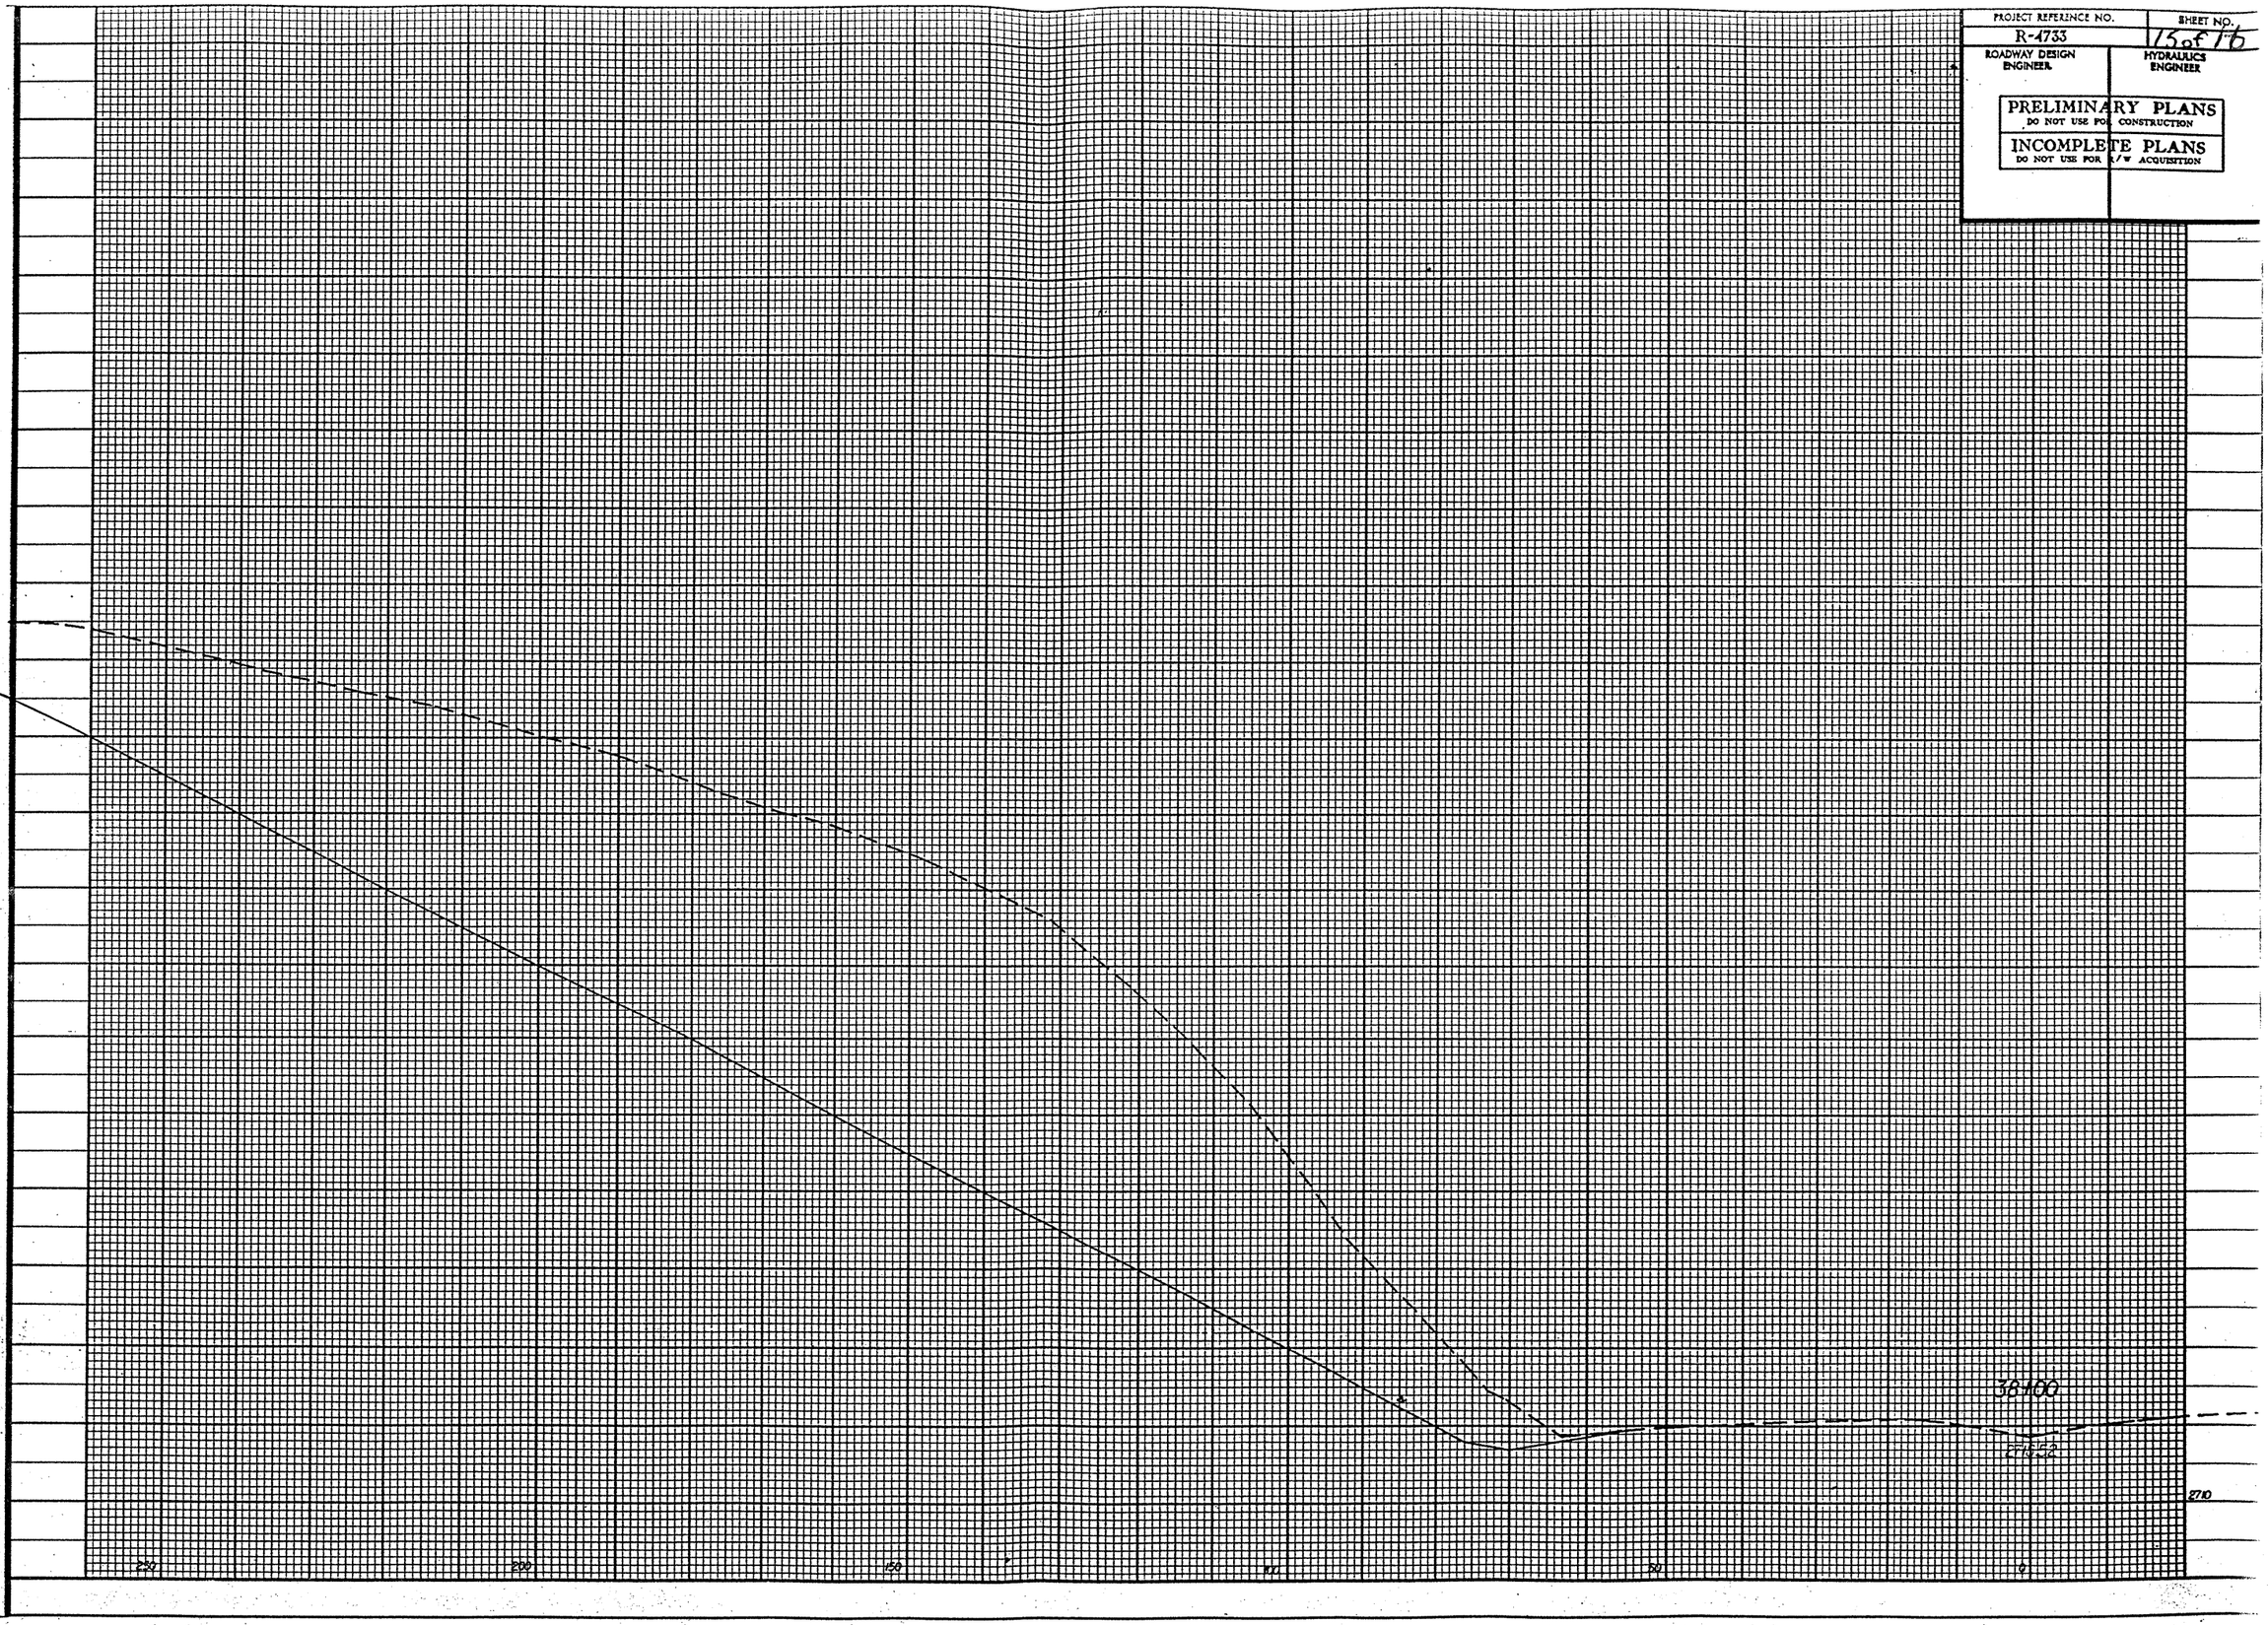
INCOMPLETE PLANS
DO NOT USE FOR R/W ACQUISITION