SITE 2

PROJ. REFERENCE NO.	SHEET NO.
R-4733	TCP-7

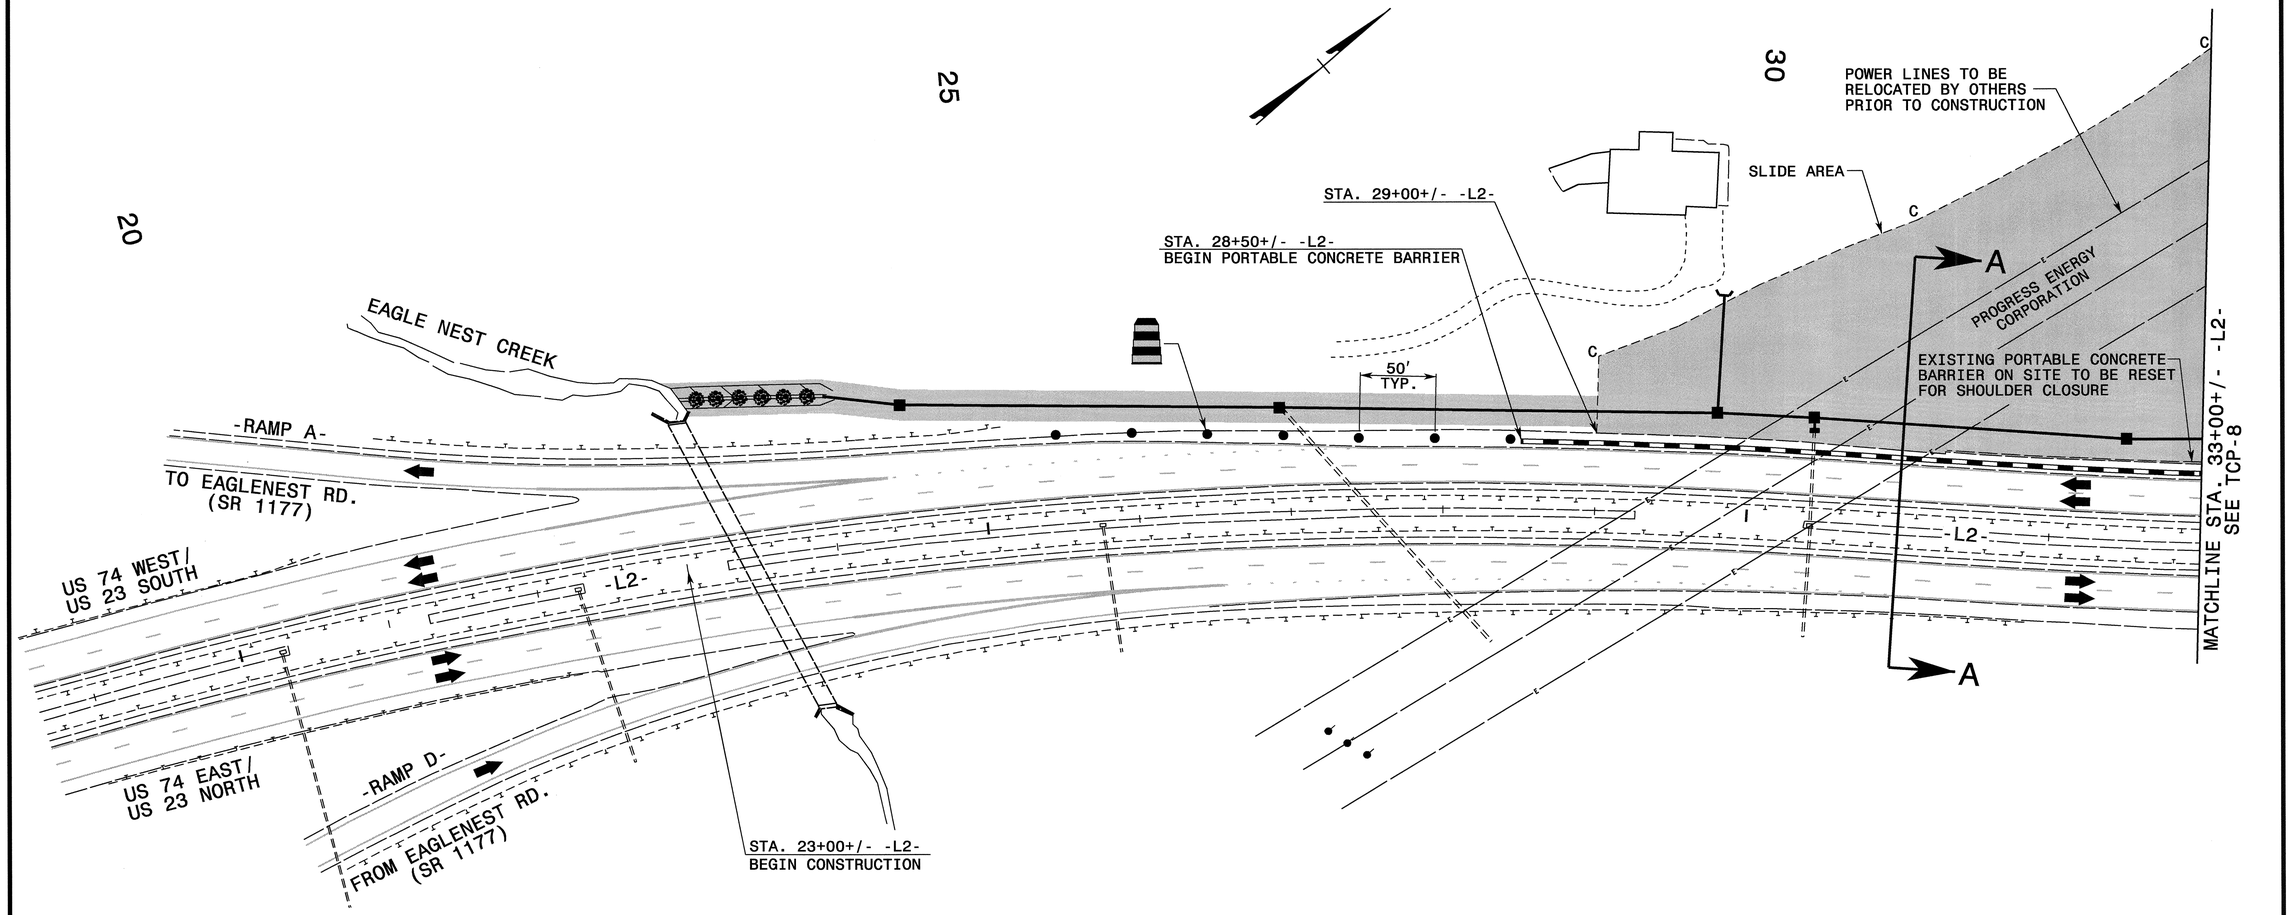

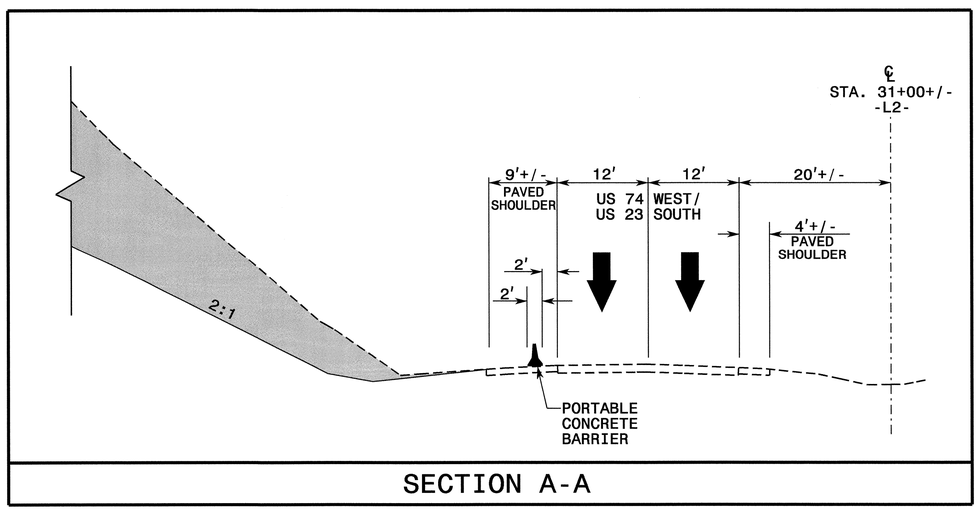

SECTION A-A

APPROVED: MDM McDaniel DATE: 6/2/05

SEAL

NORTH CAROLINA PROFESSIONAL SEAL 025895 ENGINEER MEREDITH M. McDANIEL

SITE 2
PHASE I
SHOULDER CLOSURE

SCALE:	1" = 50'
DATE:	05-31-05
DWG. BY:	SBC
DESIGN BY:	SBC
REVIEWED BY:	JPG

DIVISION OF HIGHWAYS · TRAFFIC ENGINEERING BRANCH

REVISIONS	
CADD FILE	

02-JUN-2005 16:14
\\ets-ccfs01\f4733$\top\R4733_TC_top07.dgn
scoats AT TCU224169