PROJECT REFERENCE NO.	SHEET NO.
R-4733	UO-3

SITE 2

UTILITIES BY OTHERS

NOTE:
ALL PROPOSED UTILITY WORK SHOWN ON THIS SHEET WILL BE DONE BY OTHERS

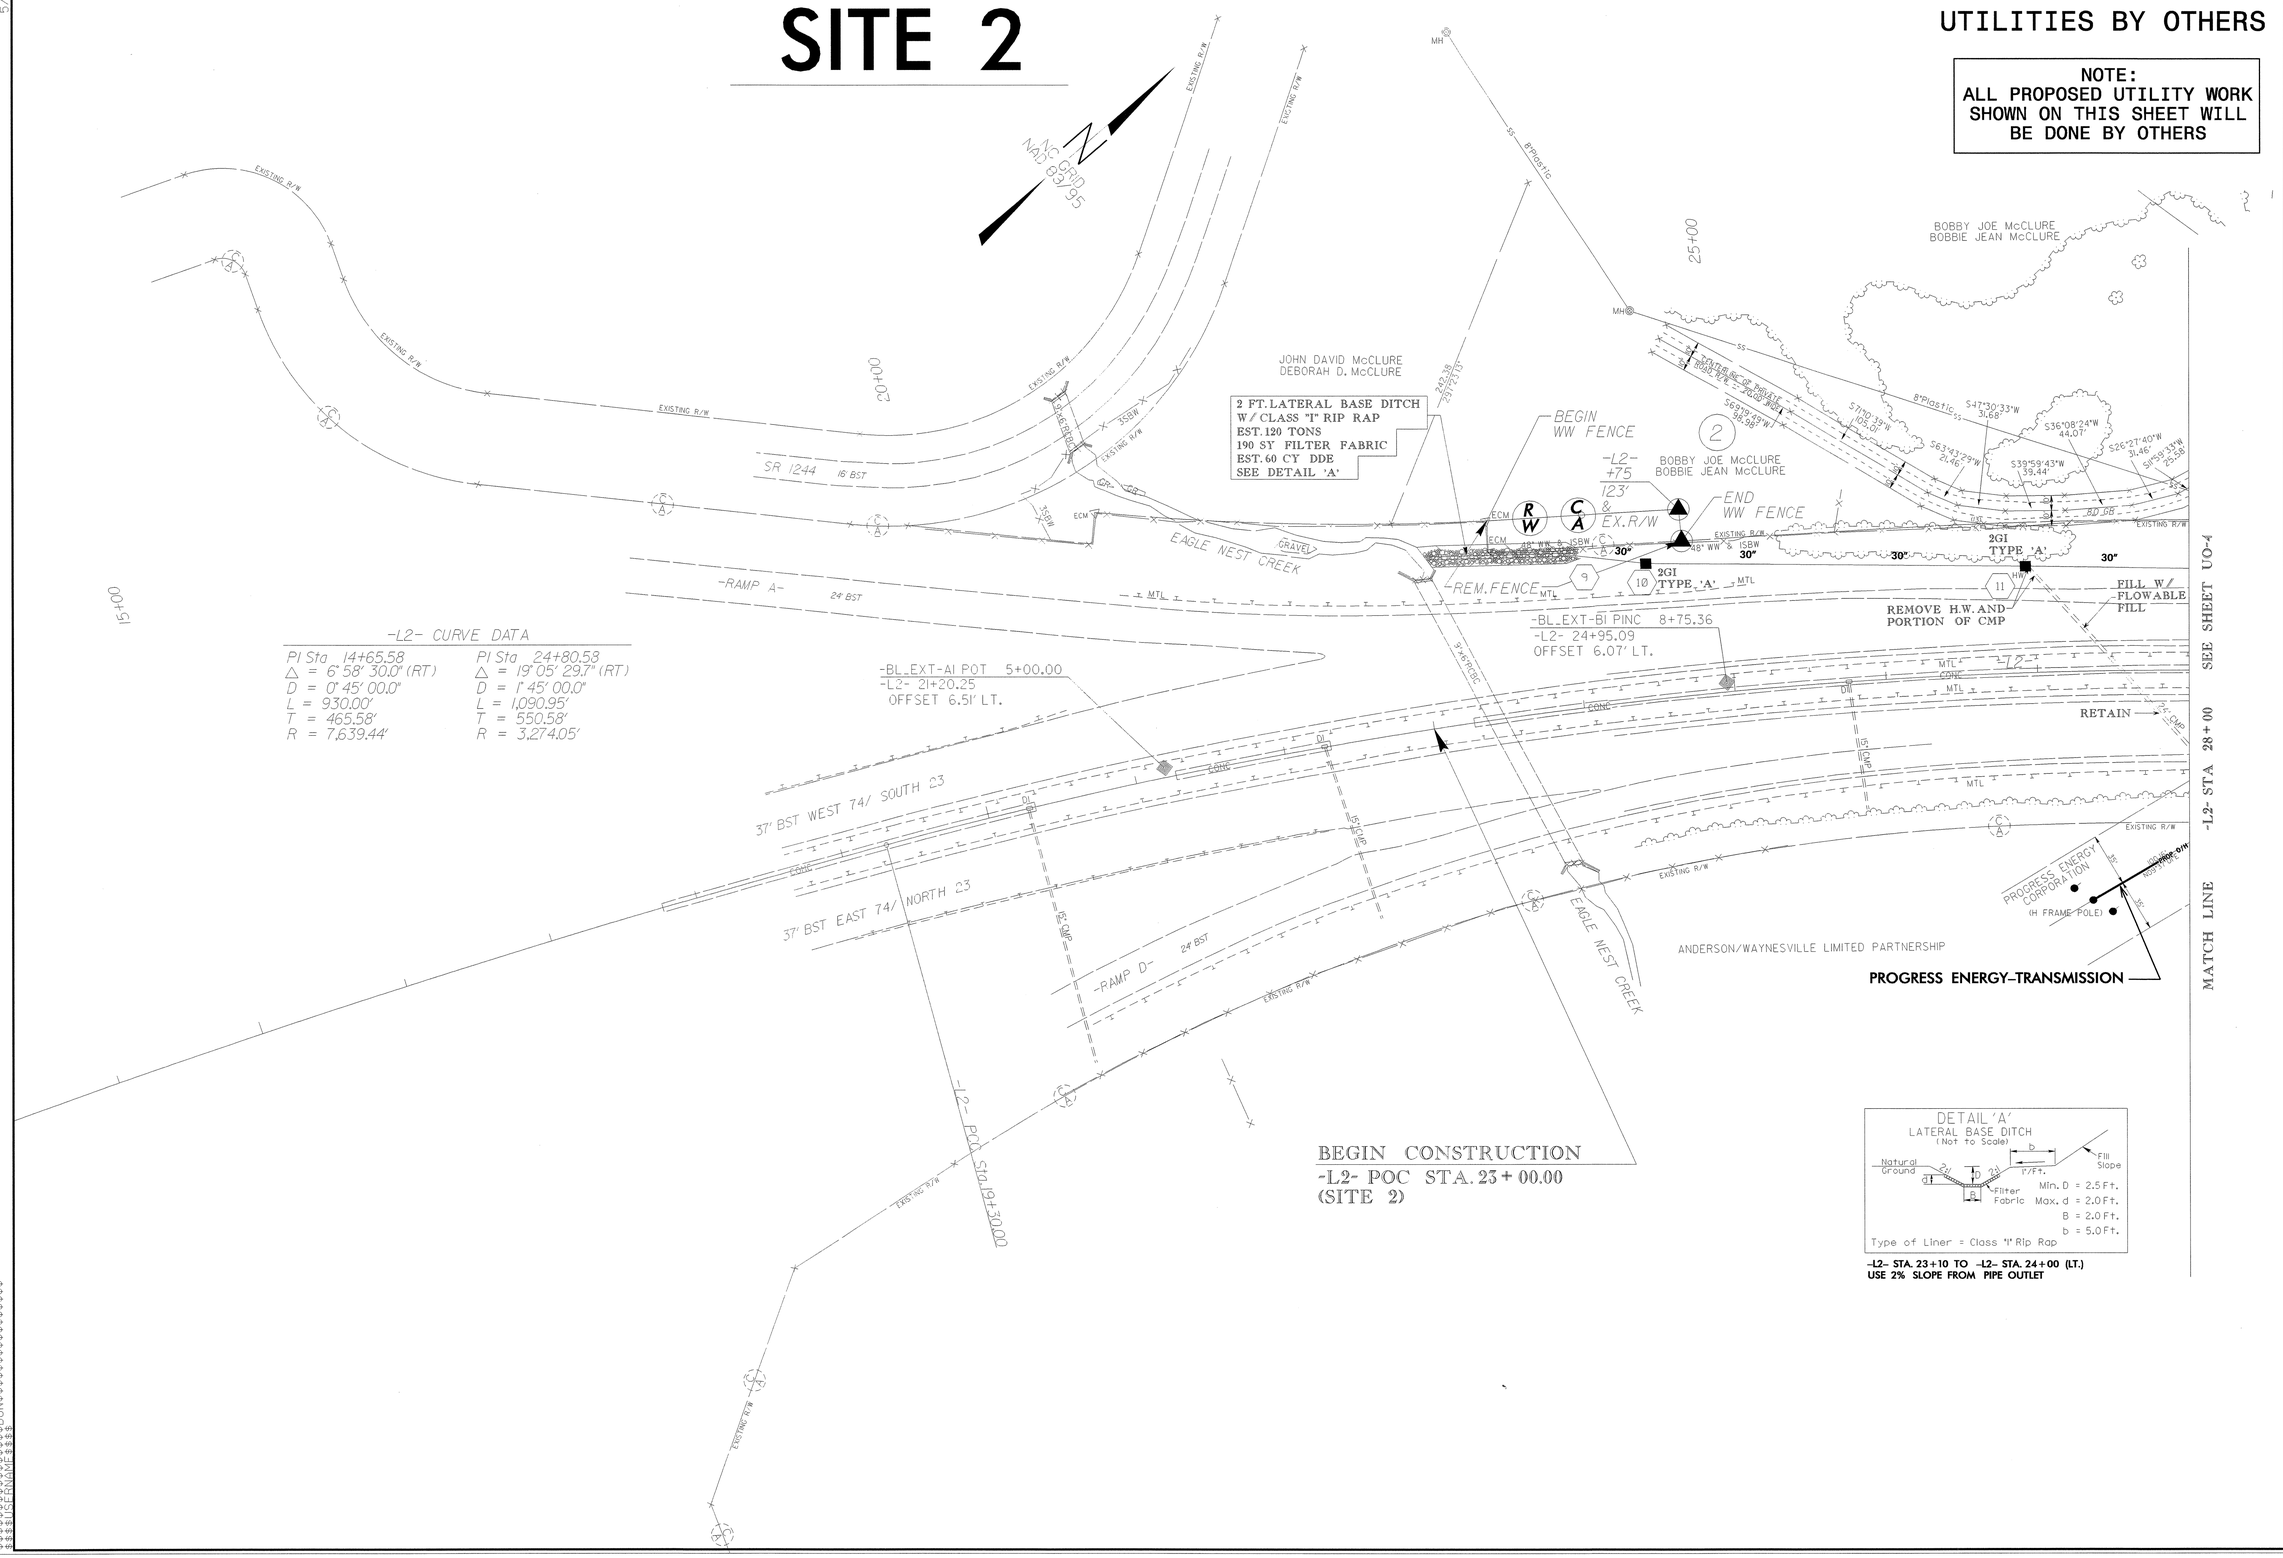

5/14/99