T.I.P. NO.	SHEET NO.
B-3877	UO-1

STATE OF NORTH CAROLINA
DIVISION OF HIGHWAYS

UTILITIES BY OTHERS PLANS
NASH COUNTY

LOCATION: REPLACEMENT OF BRIDGE NO. 52 ON SR 1101 (CLAUDE LEWIS ROAD) OVER TURKEY CREEK

TYPE OF WORK: UTILITIES

See Sheet 1-A For Index of Sheets
See Sheet 1-B For Conventional Symbols

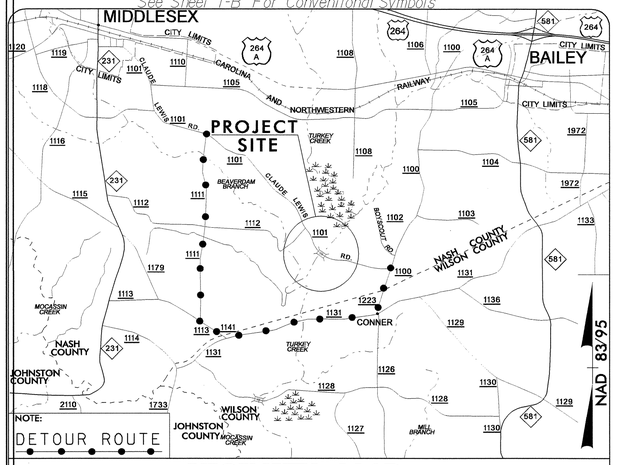

VICINITY MAP

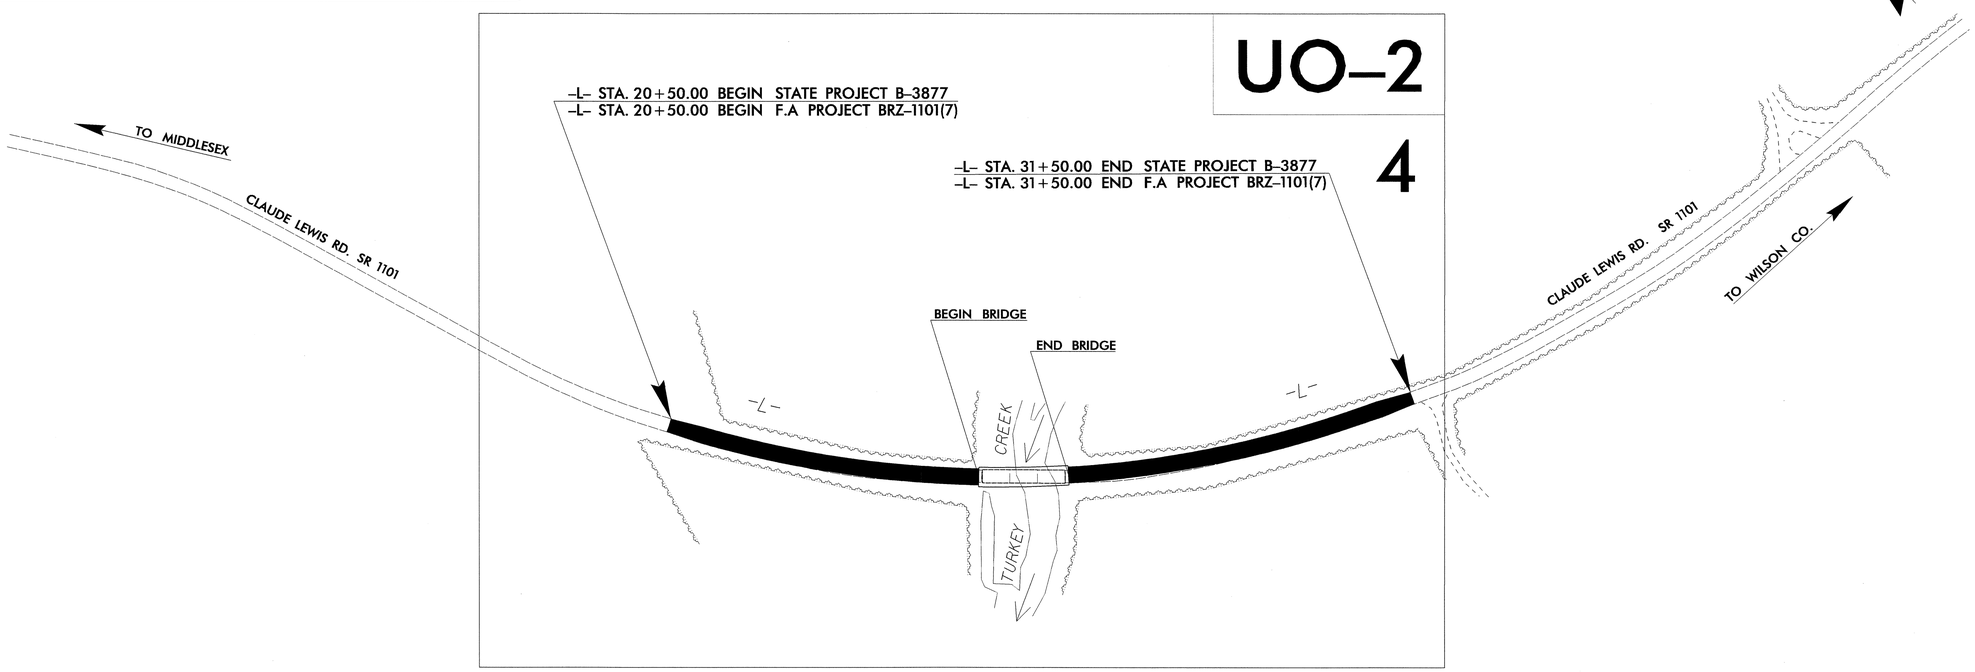

TIP: B-3877

INDEX OF SHEETS

SHEET NO.	DESCRIPTION
UO-1	TITLE SHEET
UO-2	UTILITIES BY OTHERS PLAN SHEET

UTILITY OWNERS ON PROJECT

(1) SPRINT TELEPHONE
(2) PROGRESS ENERGY

SEAL

PREPARED IN THE OFFICE OF:
DIVISION OF HIGHWAYS
PROJECT SERVICES
UTILITY SECTION
1591 MAIL SERVICES CENTER
RALEIGH NC 27699-1591
PHONE (919) 250-4128
FAX (919) 250-4119

Roger Worthington, P.E. — UTILITIES SECTION ENGINEER
Steve Mckee, P.E. — UTILITIES SQUAD LEADER PROJECT ENGINEER
Alonza Yancey — UTILITIES PROJECT DESIGNER

PS214556 Wednesday July 06 2005 b3877_ut_tsh_uo1 ayancey ds-dboce34