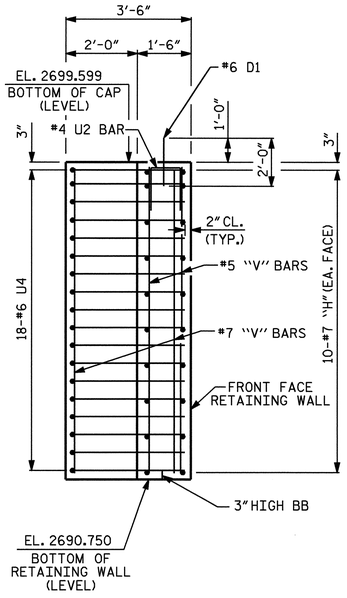

SECTION X-X

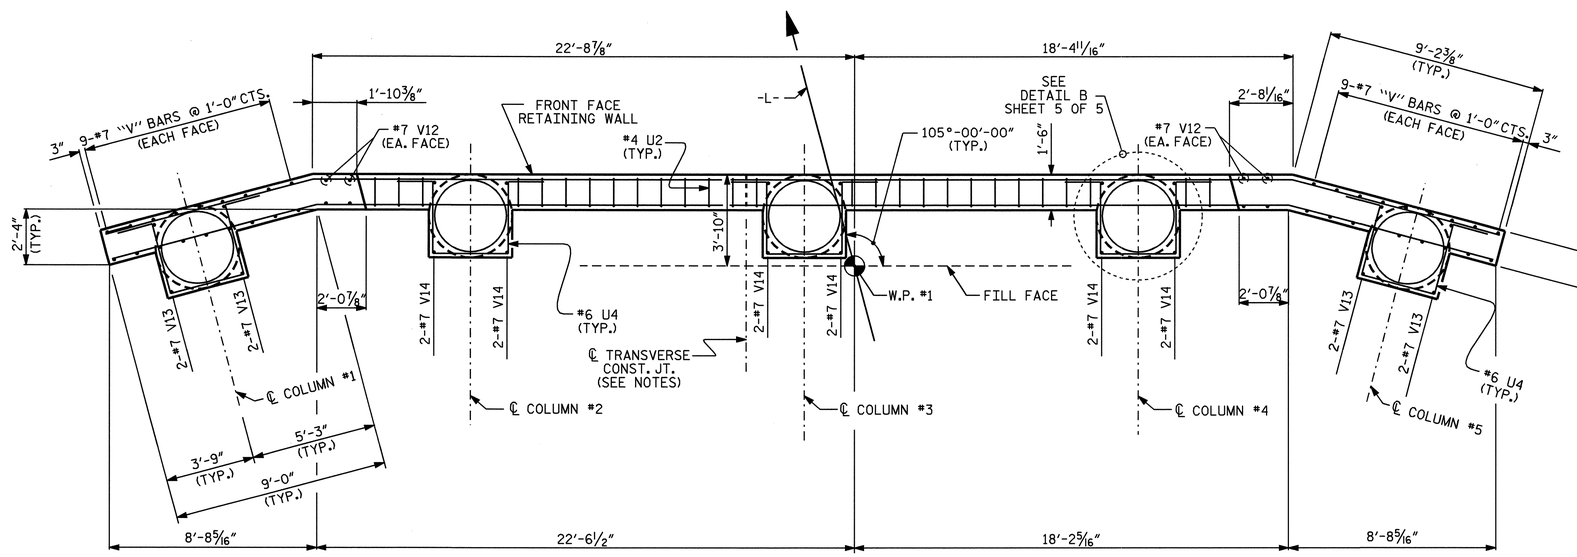

PLAN

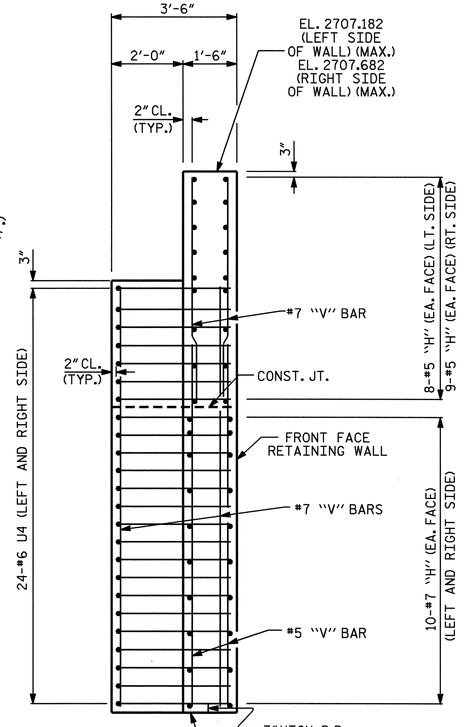

SECTION Y-Y

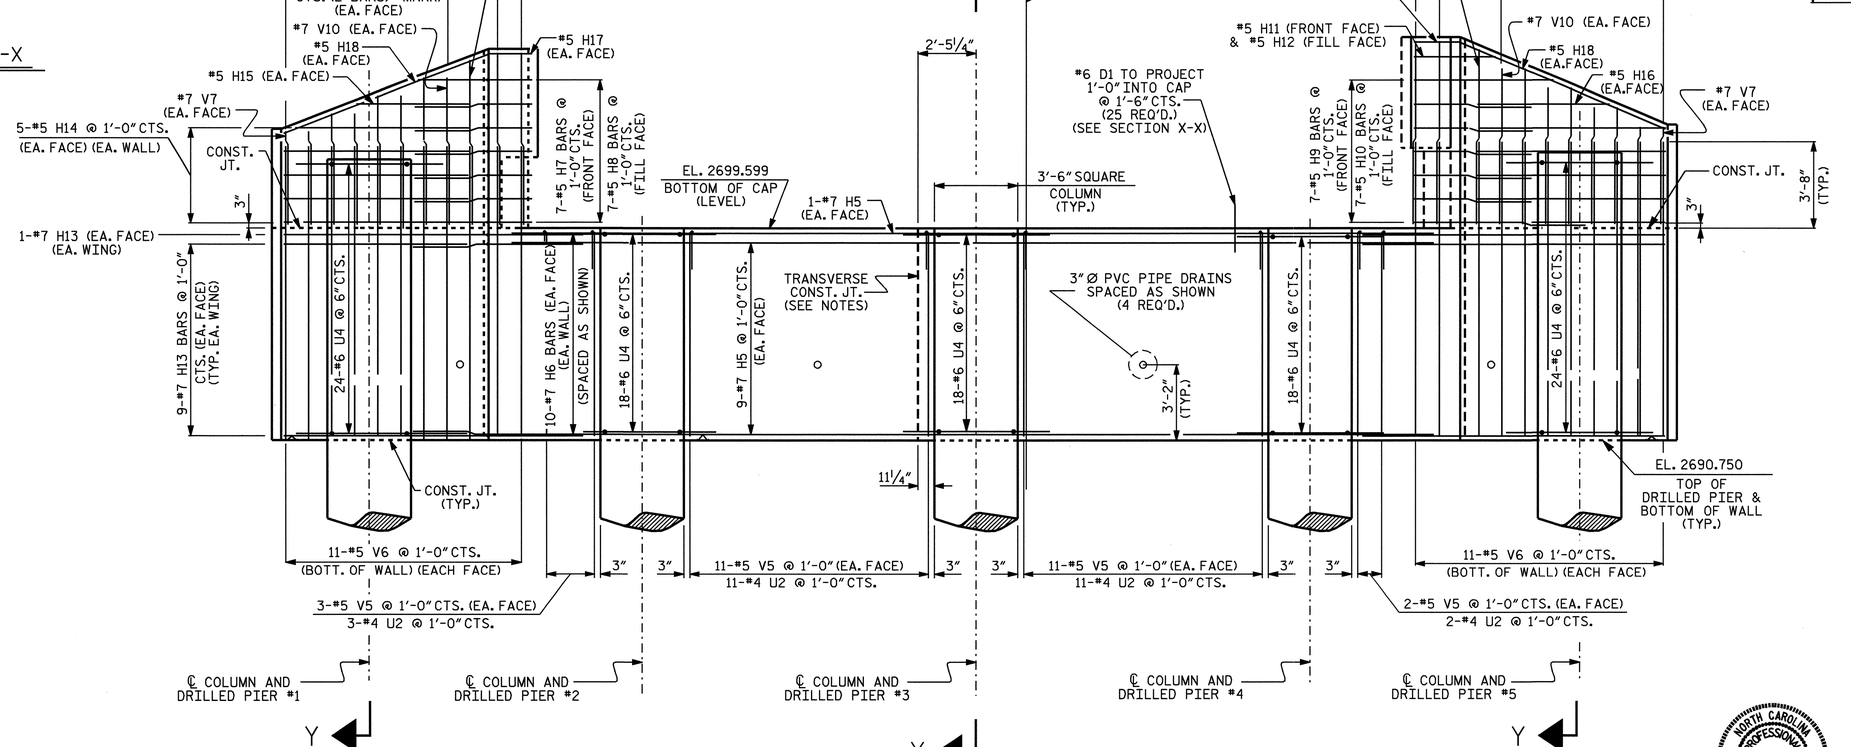

ELEVATION

PROJECT NO. B-3805

ASHE COUNTY

STATION: 10+63.50 -L-

SHEET 2 OF 5

STATE OF NORTH CAROLINA
DEPARTMENT OF TRANSPORTATION
RALEIGH

SUBSTRUCTURE

END BENT 1 RETAINING WALL LAYOUT

REVISIONS						SHEET NO.
NO.	BY:	DATE:	NO.	BY:	DATE:	S-16
1			3			TOTAL SHEETS
2			4			26

NORTH CAROLINA PROFESSIONAL SEAL 14855 ENGINEER DOUGLAS R. CALHOUN
11-14-05

DRAWN BY : J.B. WILSON DATE : 9/13/05
CHECKED BY : K.P. SEDAI DATE : 9/14/05

14-NOV-2005 10:12
Q:\Structures\jwilson\Microstation\B3805_sd_E*1.dgn
gallen