STATE PROJECT NO.	SHEET NO.	TOTAL SHEETS
33262.1.1 (B-3808)	6	14
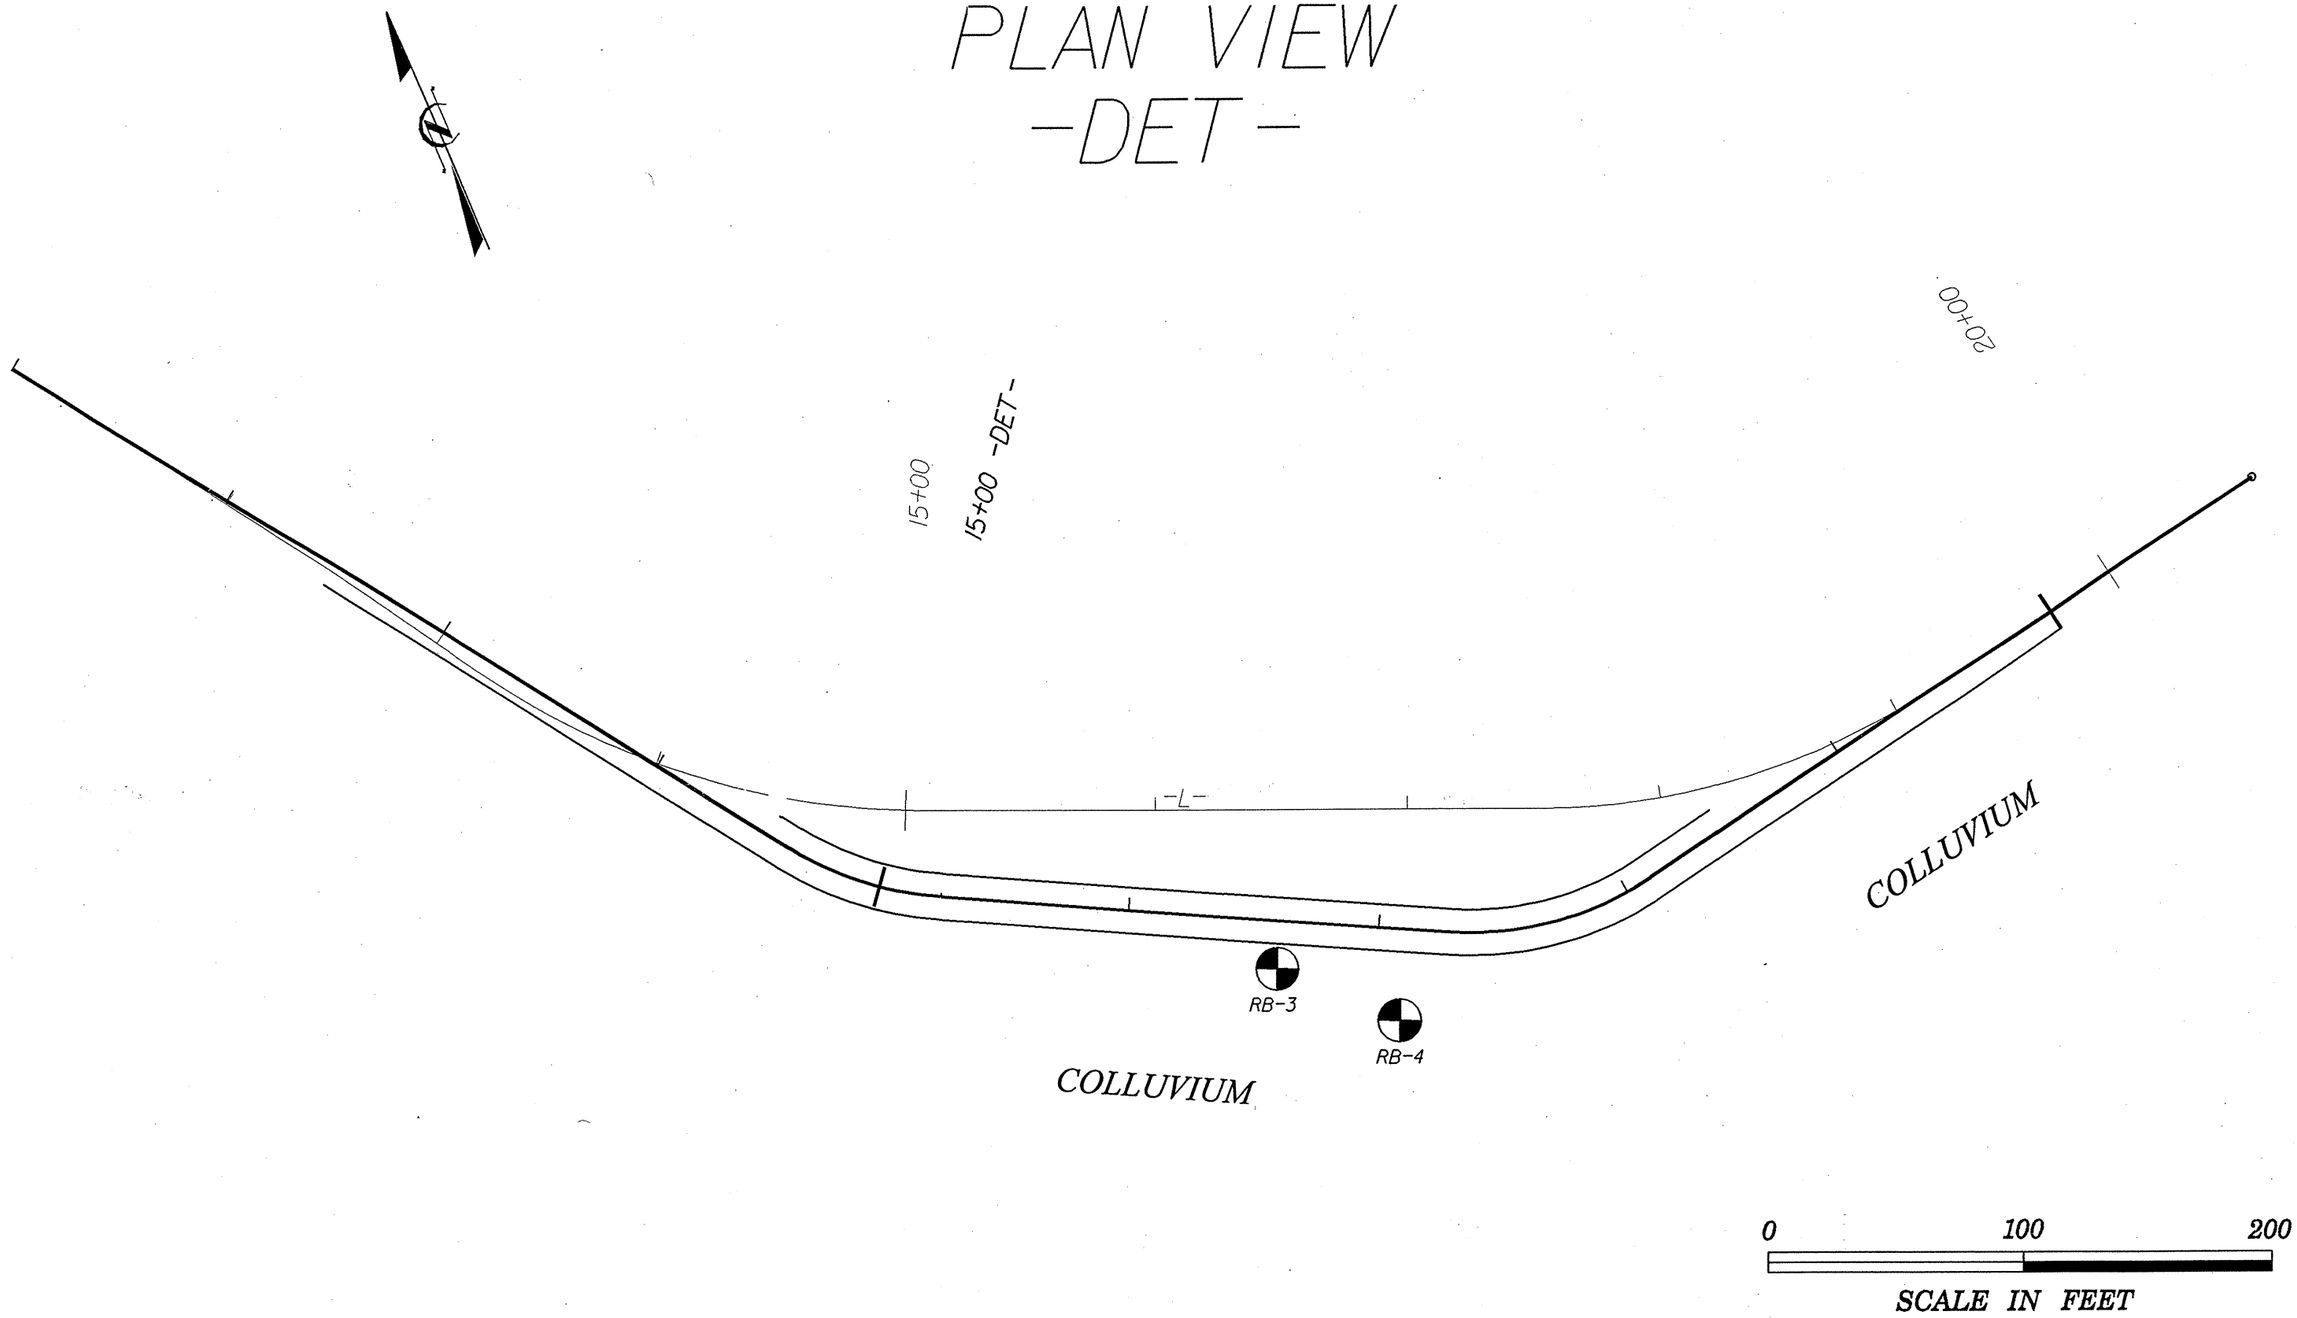
PLAN VIEW
-DET-