| STATE PROJECT NO. | SHEET NO. | TOTAL SHEETS |
|---|---|---|
| 33262.1.1 (B-3808) | 5 | 14 |

# PLAN VIEW
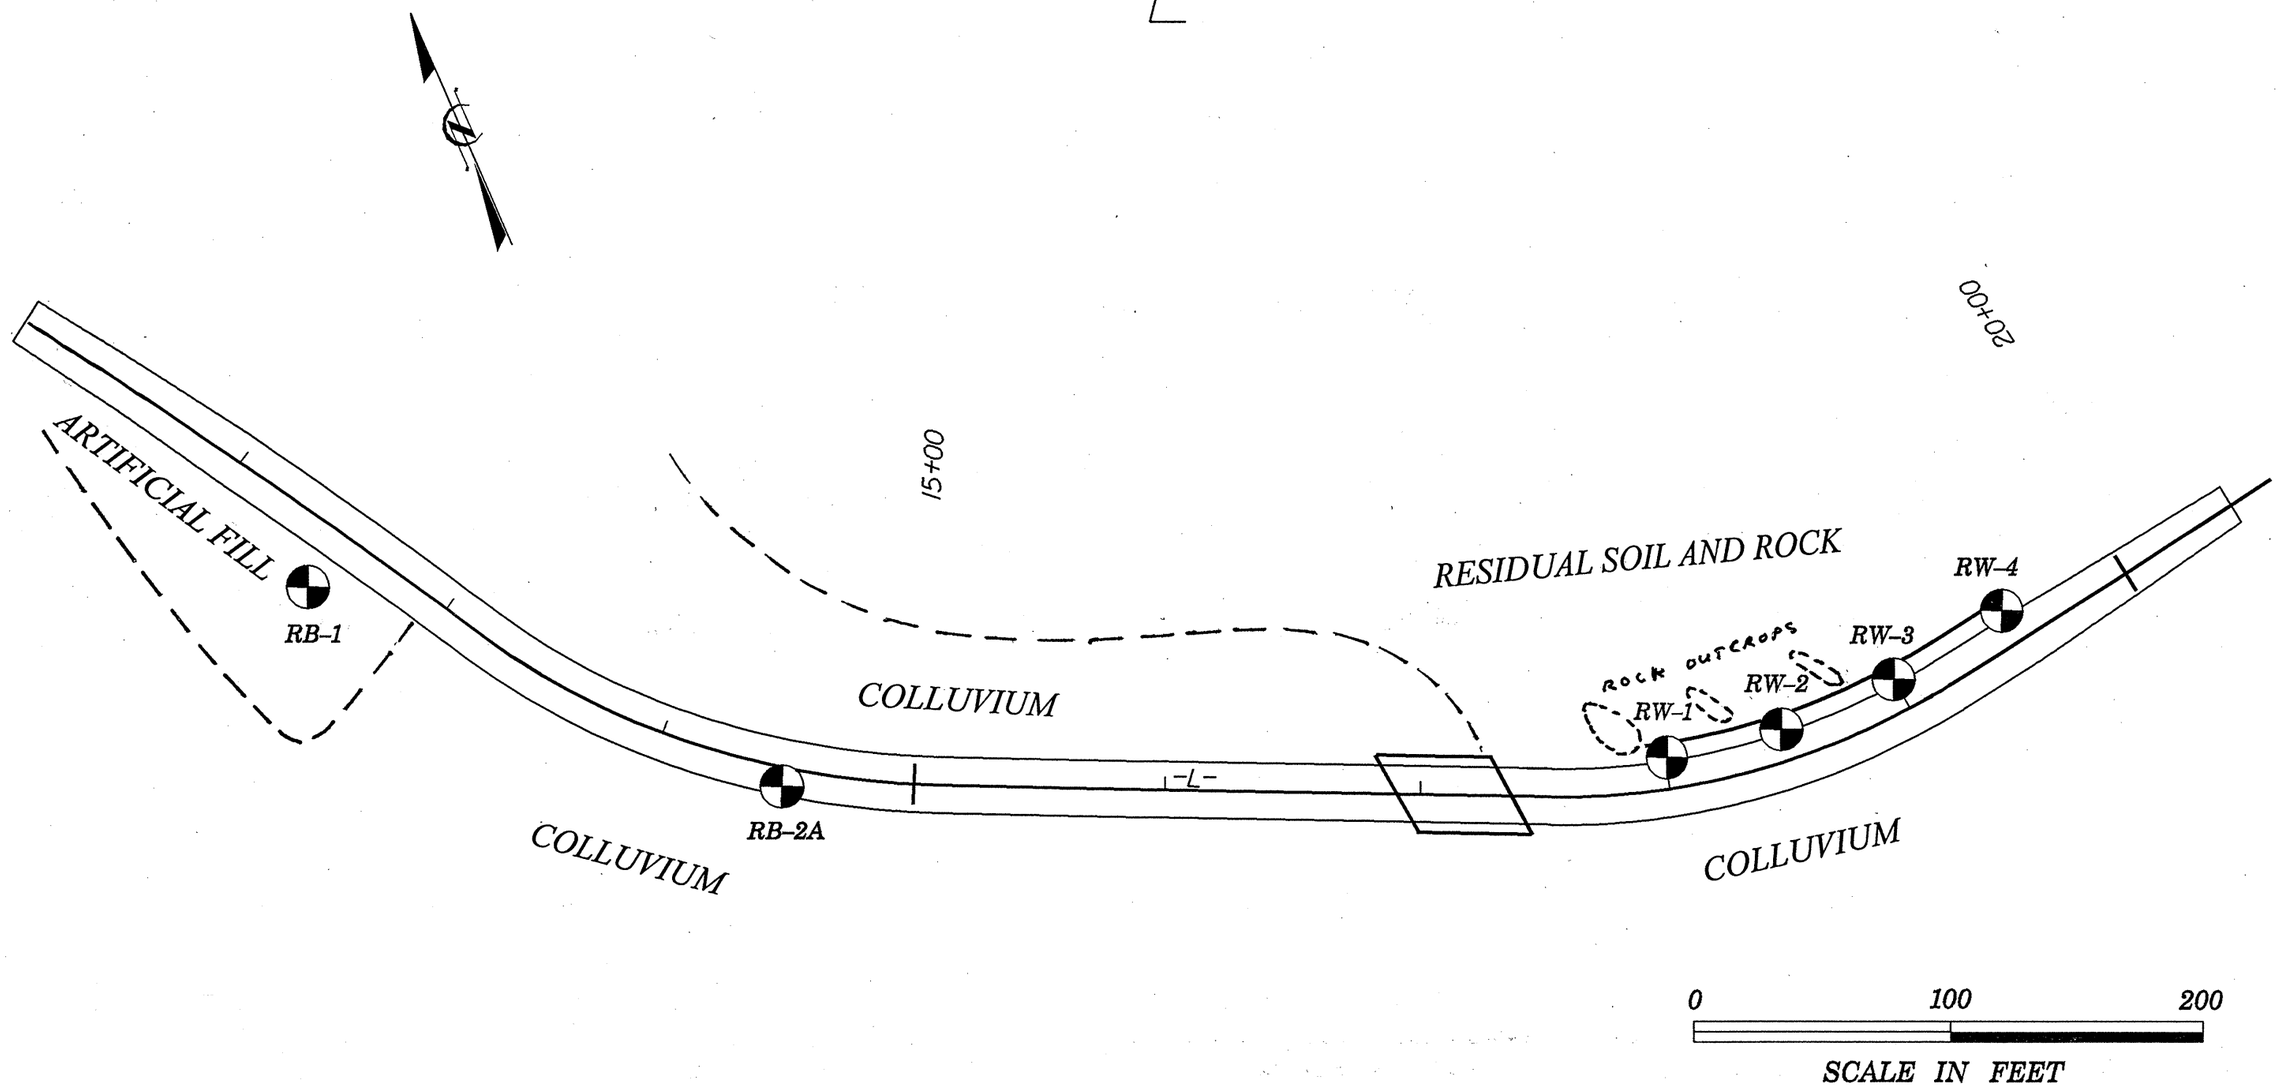
## -L-