TIP NO.	SHEET NO.
R-2813C	SIGN-15

METRIC

11-03-03
NORTH CAROLINA PROFESSIONAL SEAL 028387 ENGINEER AYMAN M. ALQUDWAH

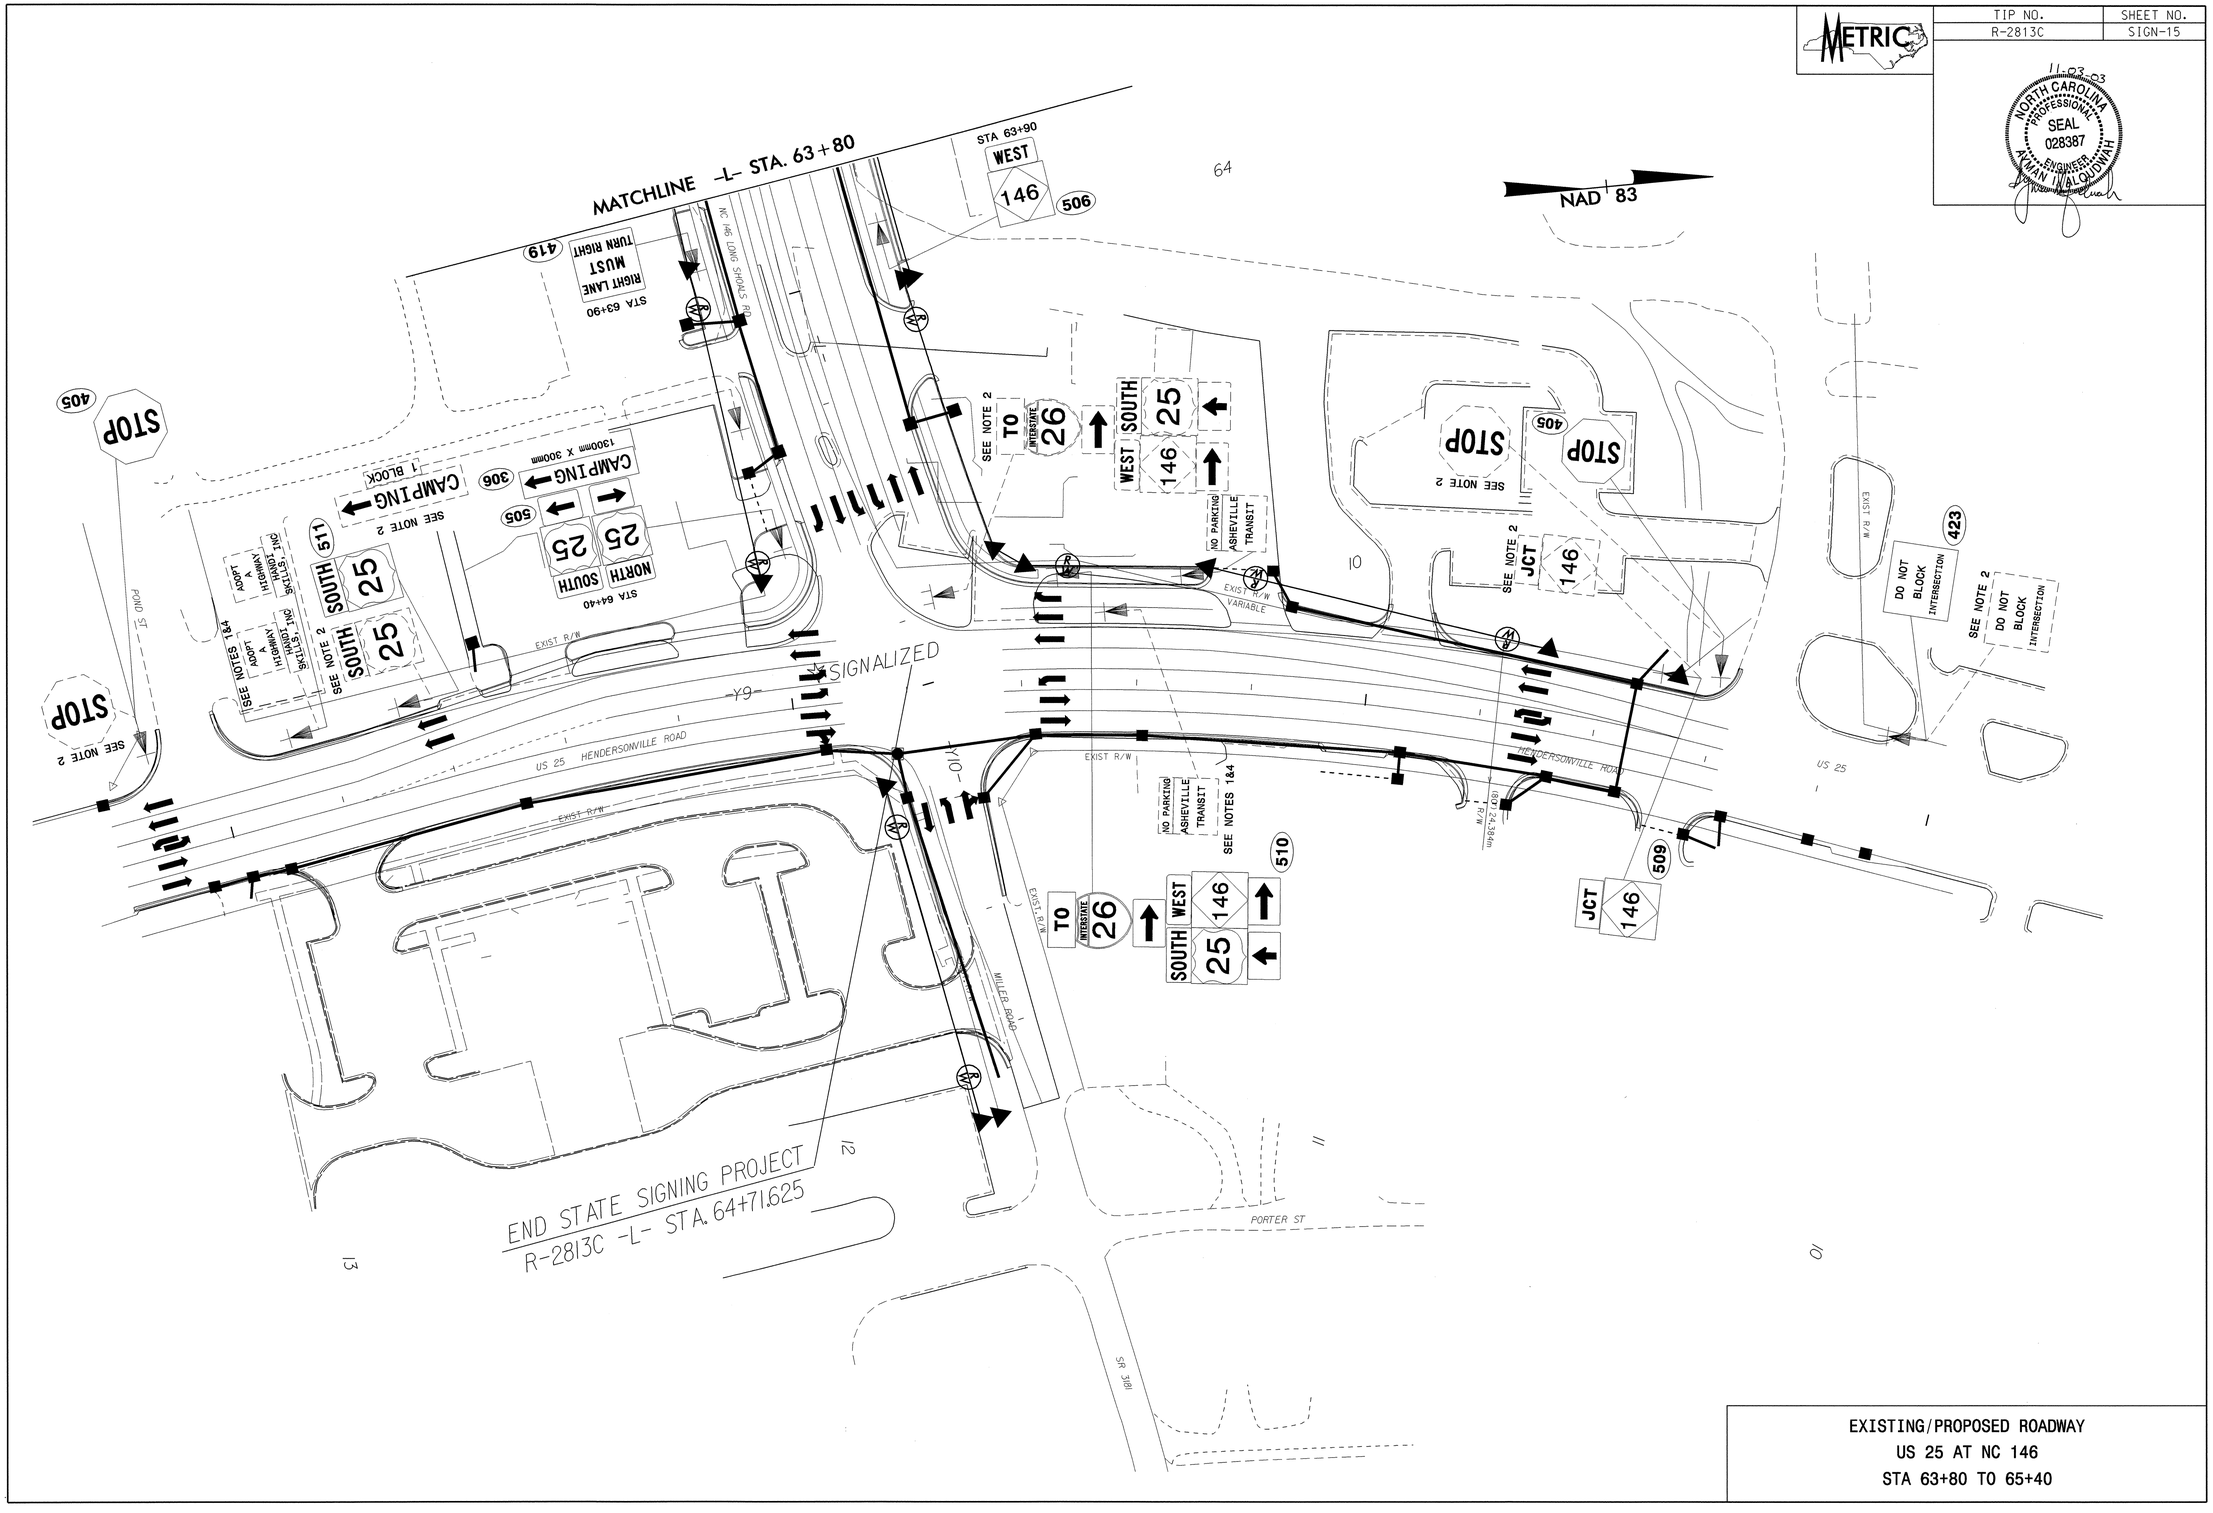

EXISTING/PROPOSED ROADWAY
US 25 AT NC 146
STA 63+80 TO 65+40

TESN187112 Friday October 24 2003 R-2813C_PSH13.m