TIP NO.	SHEET NO.
R-2813C	SIGN-10

11-03-03

NORTH CAROLINA PROFESSIONAL SEAL 028387 ENGINEER AMAN I. MOQUDWAH

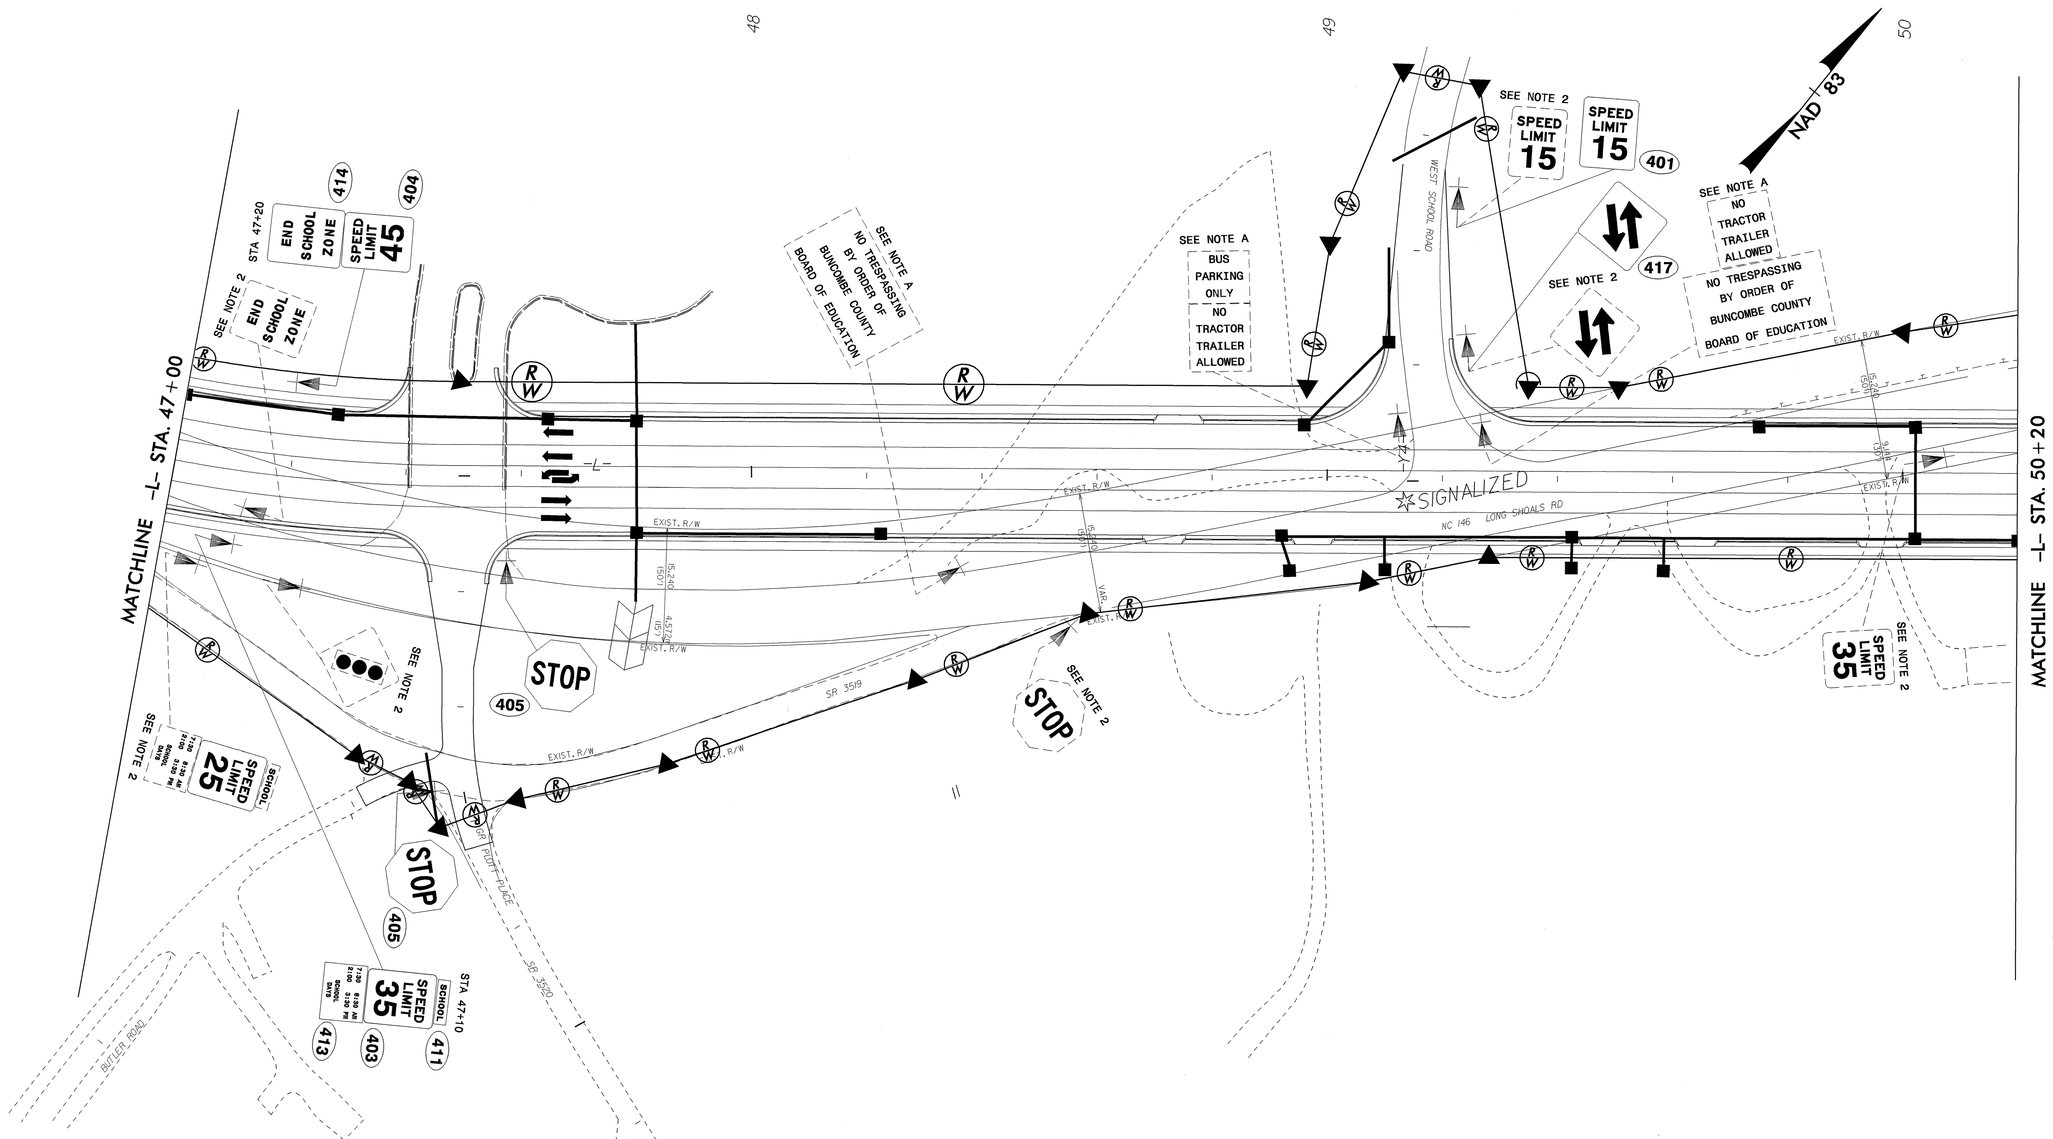

EXISTING/PROPOSED ROADWAY
NC 146
STA 47+00 TO 50+20