TIP NO.	SHEET NO.
R-2813C	SIGN-7

METRIC

11-03-03
NORTH CAROLINA PROFESSIONAL SEAL 028387 ENGINEER HYMAN I. ALQUDWAH

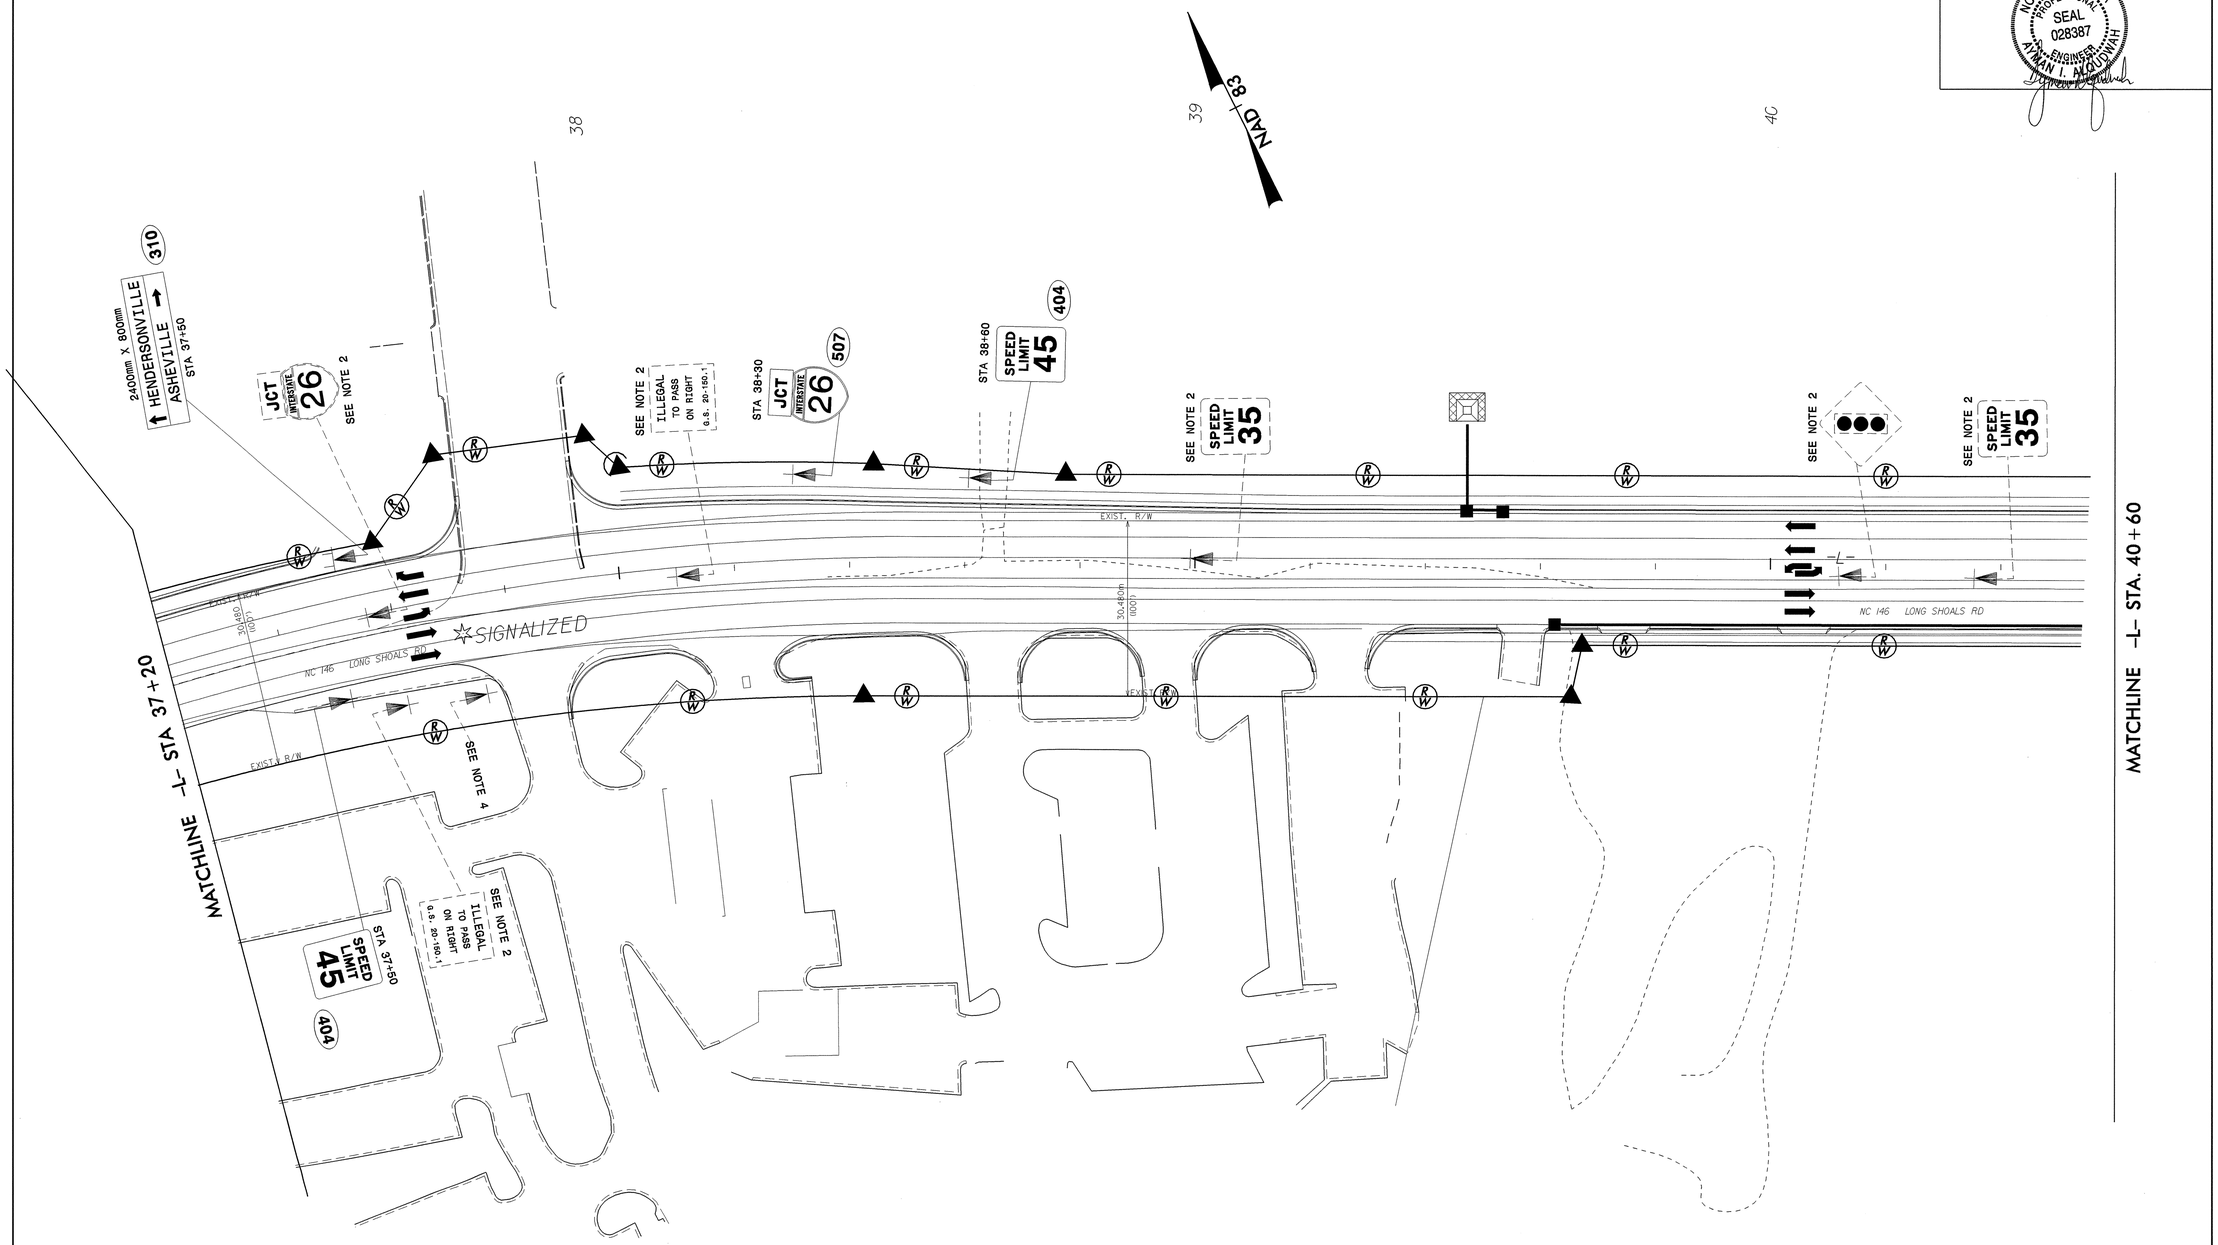

EXISTING/PROPOSED ROADWAY
NC 146
STA 37+20 TO 40+60

TESN187112 Friday October 24 2003 R-2813C_PSH5.m