PROJECT REFERENCE NO.	SHEET NO.
R-2813C	2-E

METRIC

ROADWAY DESIGN ENGINEER

NORTH CAROLINA PROFESSIONAL SEAL 18903 ENGINEER GREGORY E. BREW

4-15-04

INTERSECTION DETAIL

-L-

PI Sta 43+53.468
Δ = 34° 16' 54.1" (LT)
L = 167.532
T = 86.358
R = 280.000
SE = 0.04 m/m
R.O. = 80m
INC. = 20m

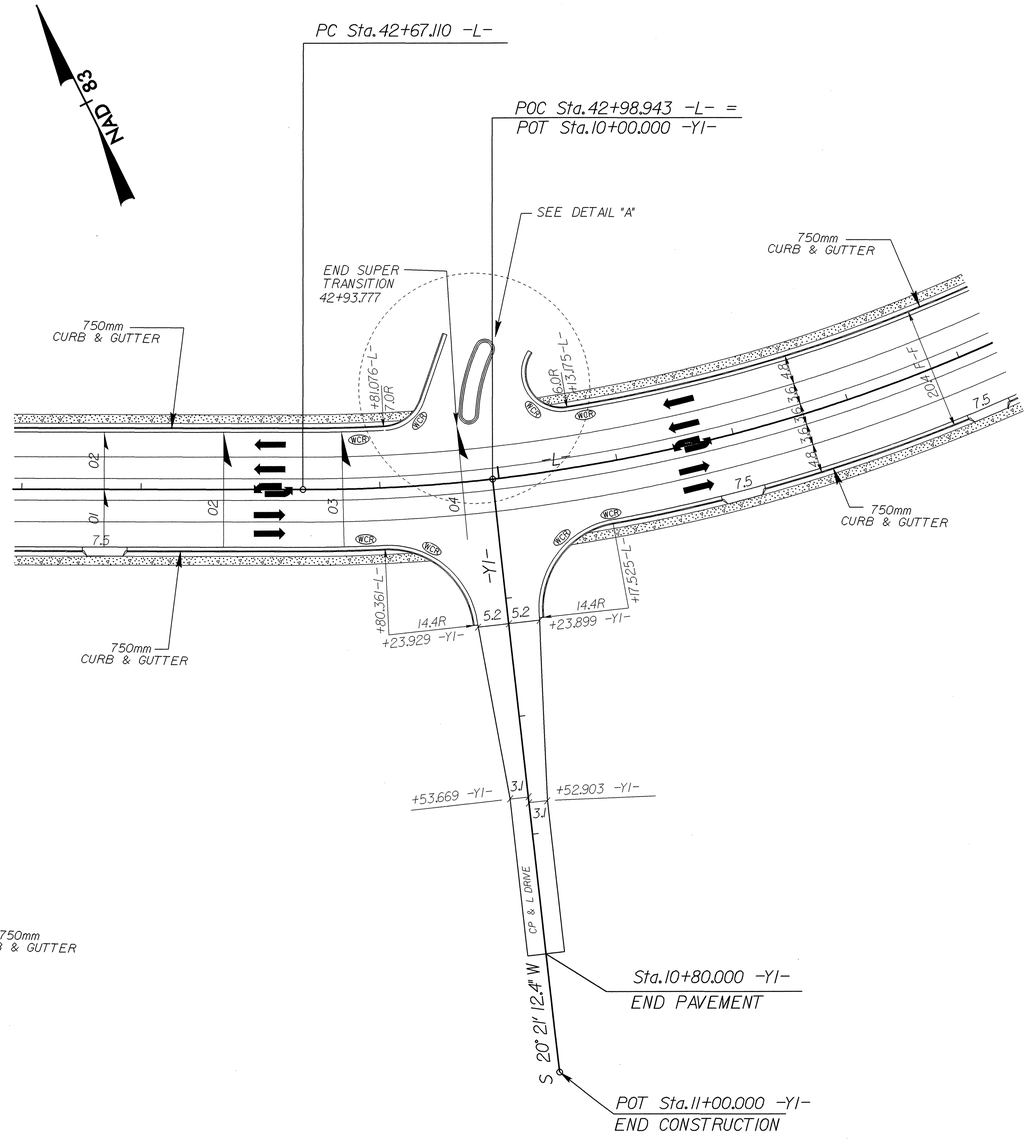

DETAIL "A"

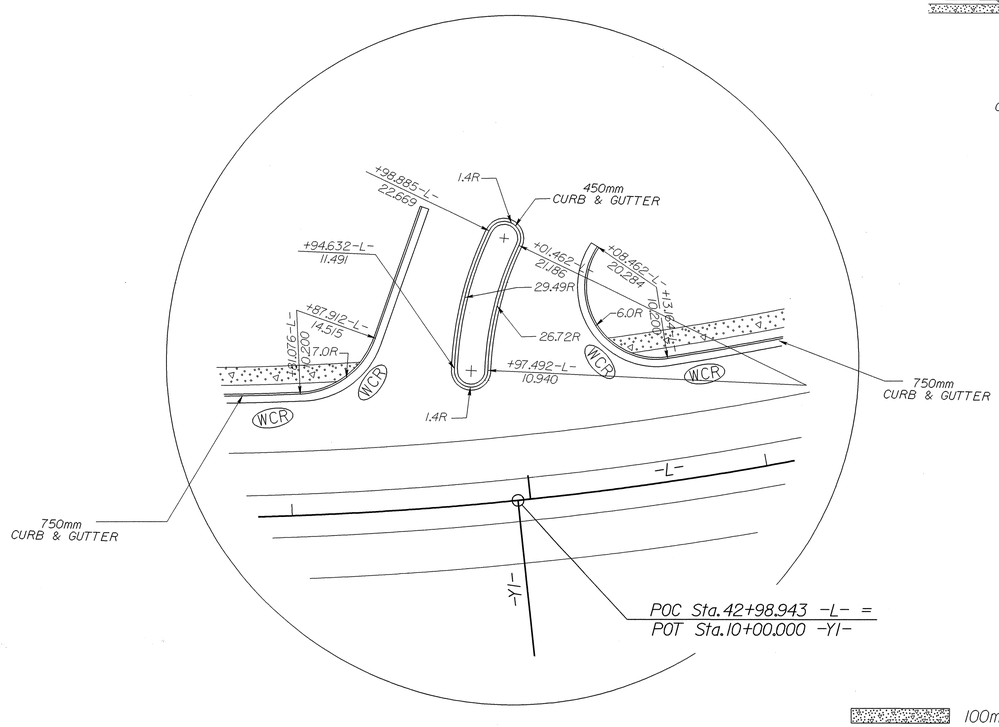

100mm CONCRETE SIDEWALK

SCALE 1:250

-Y1-

SCALE 1:500

15-APR-2004 10:22
R:\PROJ\UNITDETAILS.DGN
wasmith AT R0212383