REVISIONS
R/W REV - CHANGED PARCEL NAMES FOR PARCEL 5,12, AND 20

PROJECT REFERENCE NO.	SHEET NO.
R-2813C	UC-7
R/W SHEET NO.	

METRIC

5 0 10

CONST.REV.

R/W REV.

Kimley-Horn and Associates, Inc.
© 2003

NORTH CAROLINA PROFESSIONAL SEAL 10952 ENGINEER KEVIN F. CARTER 4/20/04

UTILITY CONSTRUCTION

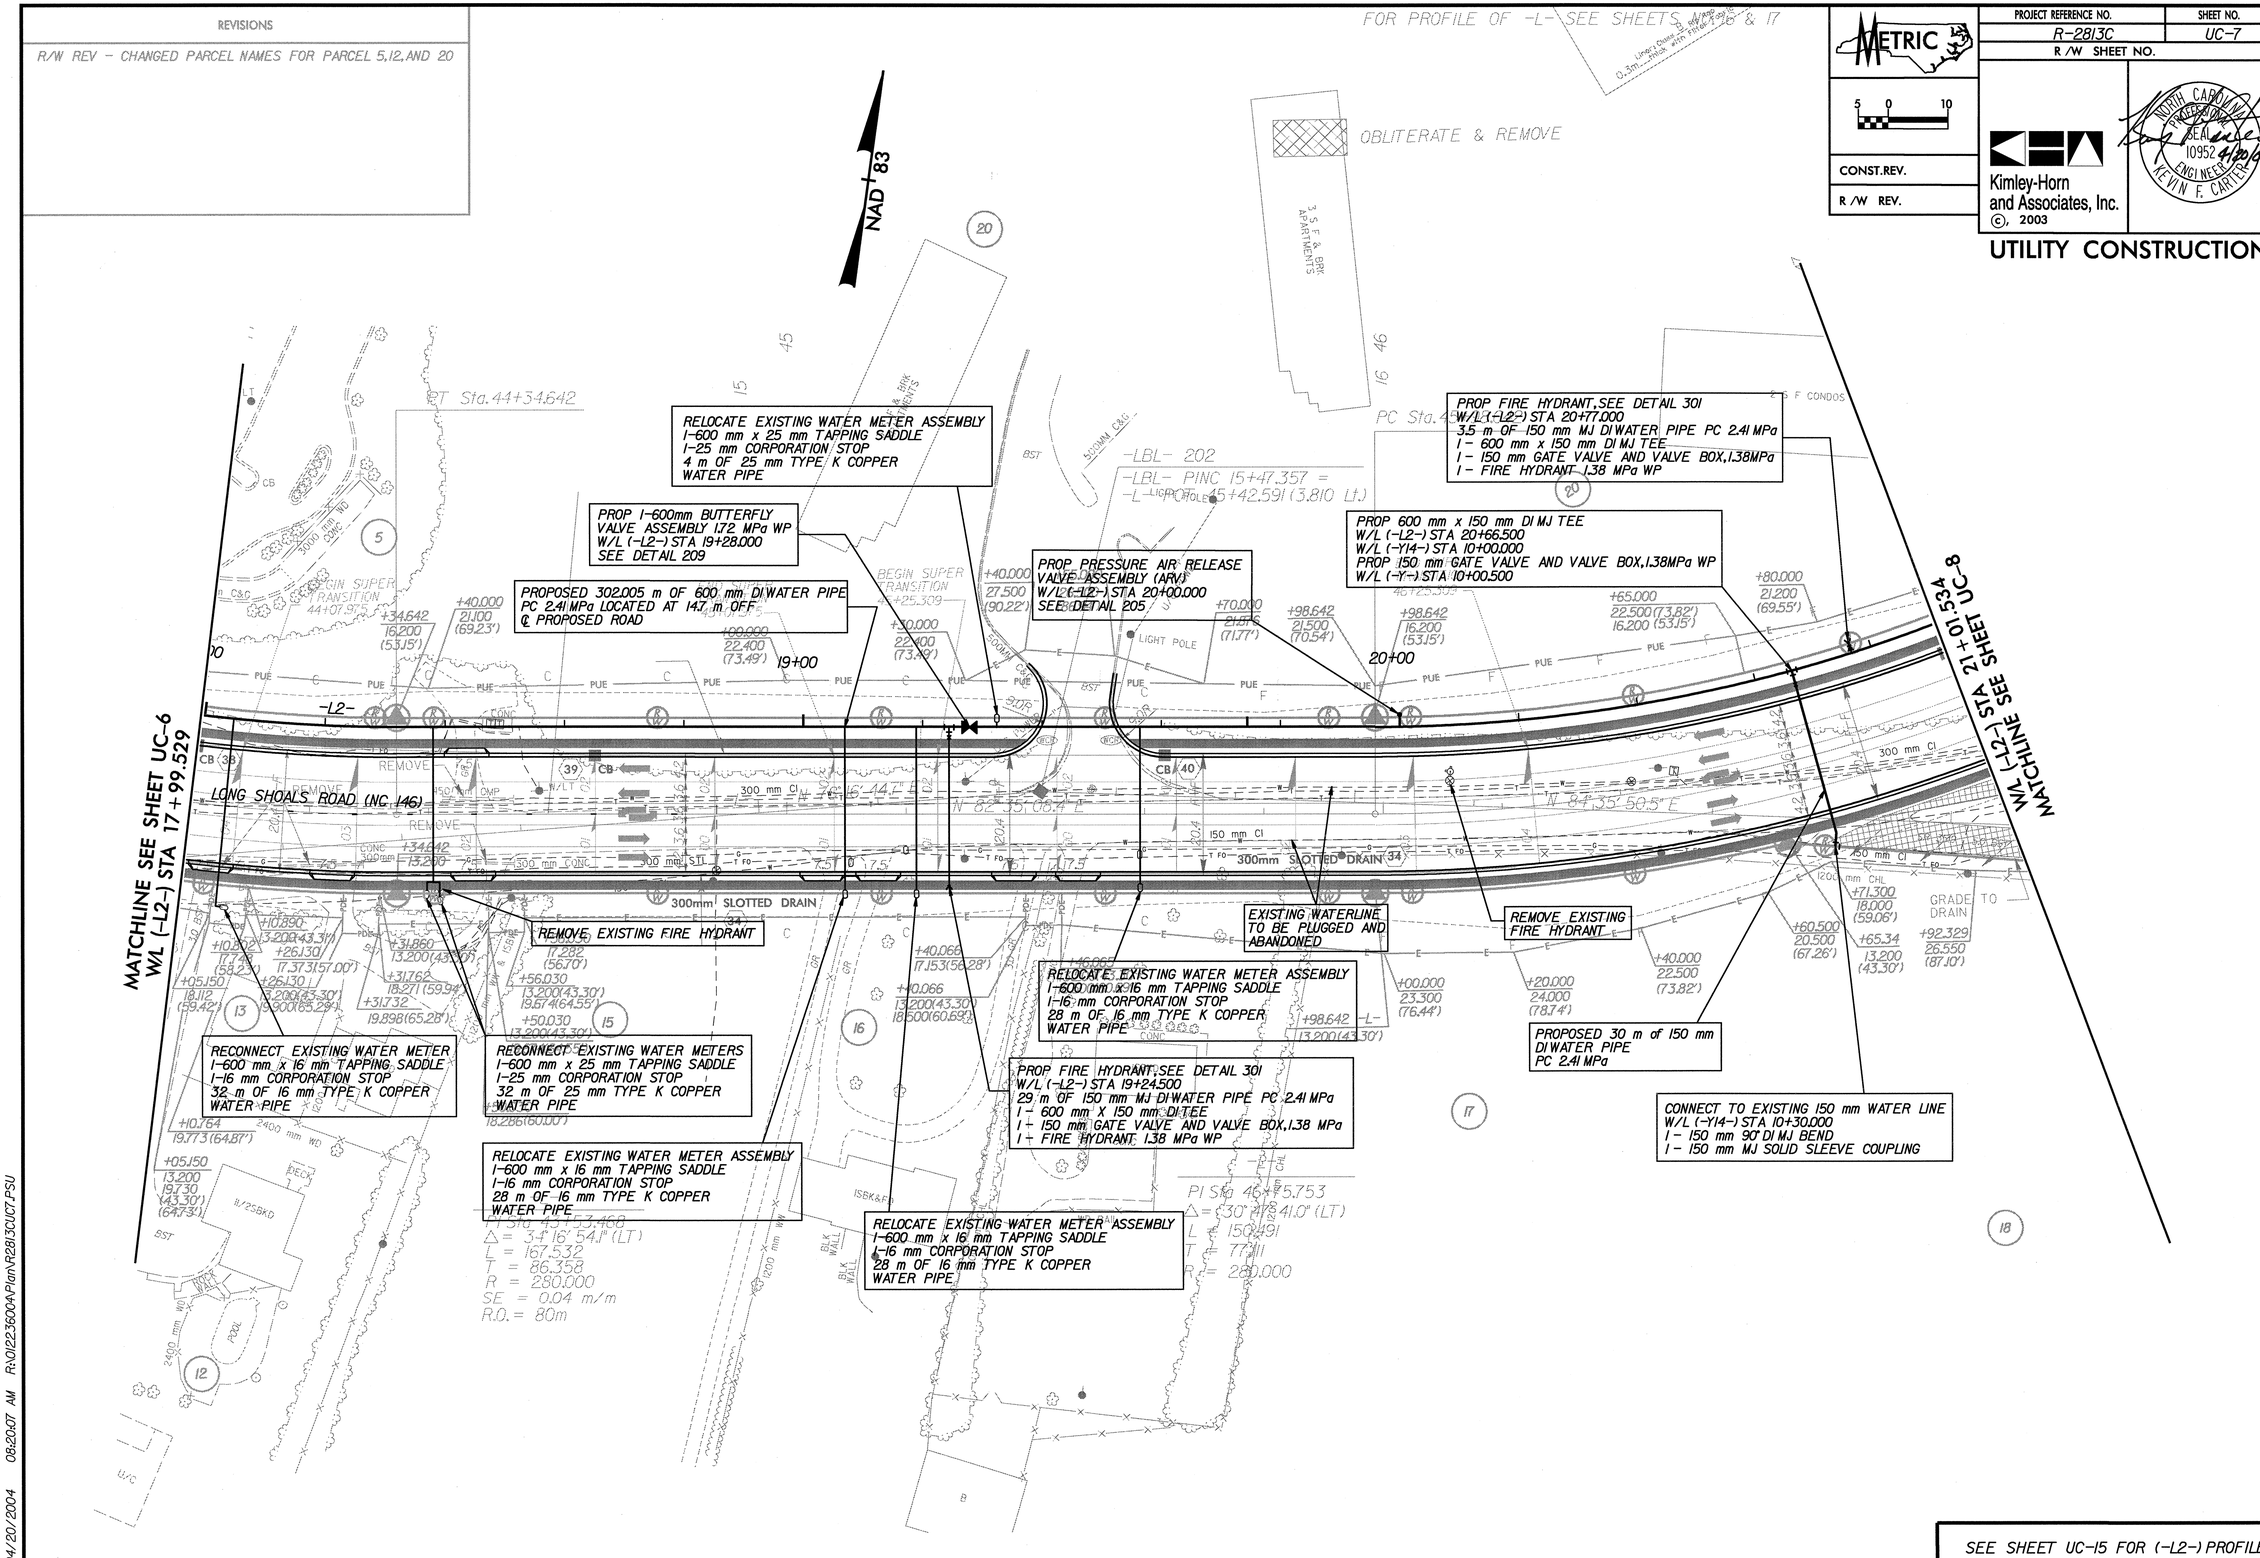

SEE SHEET UC-15 FOR (-L2-) PROFILE

04/20/2004 08:20:07 AM R:\01223600A\Plan\R2813CUC7.PSU