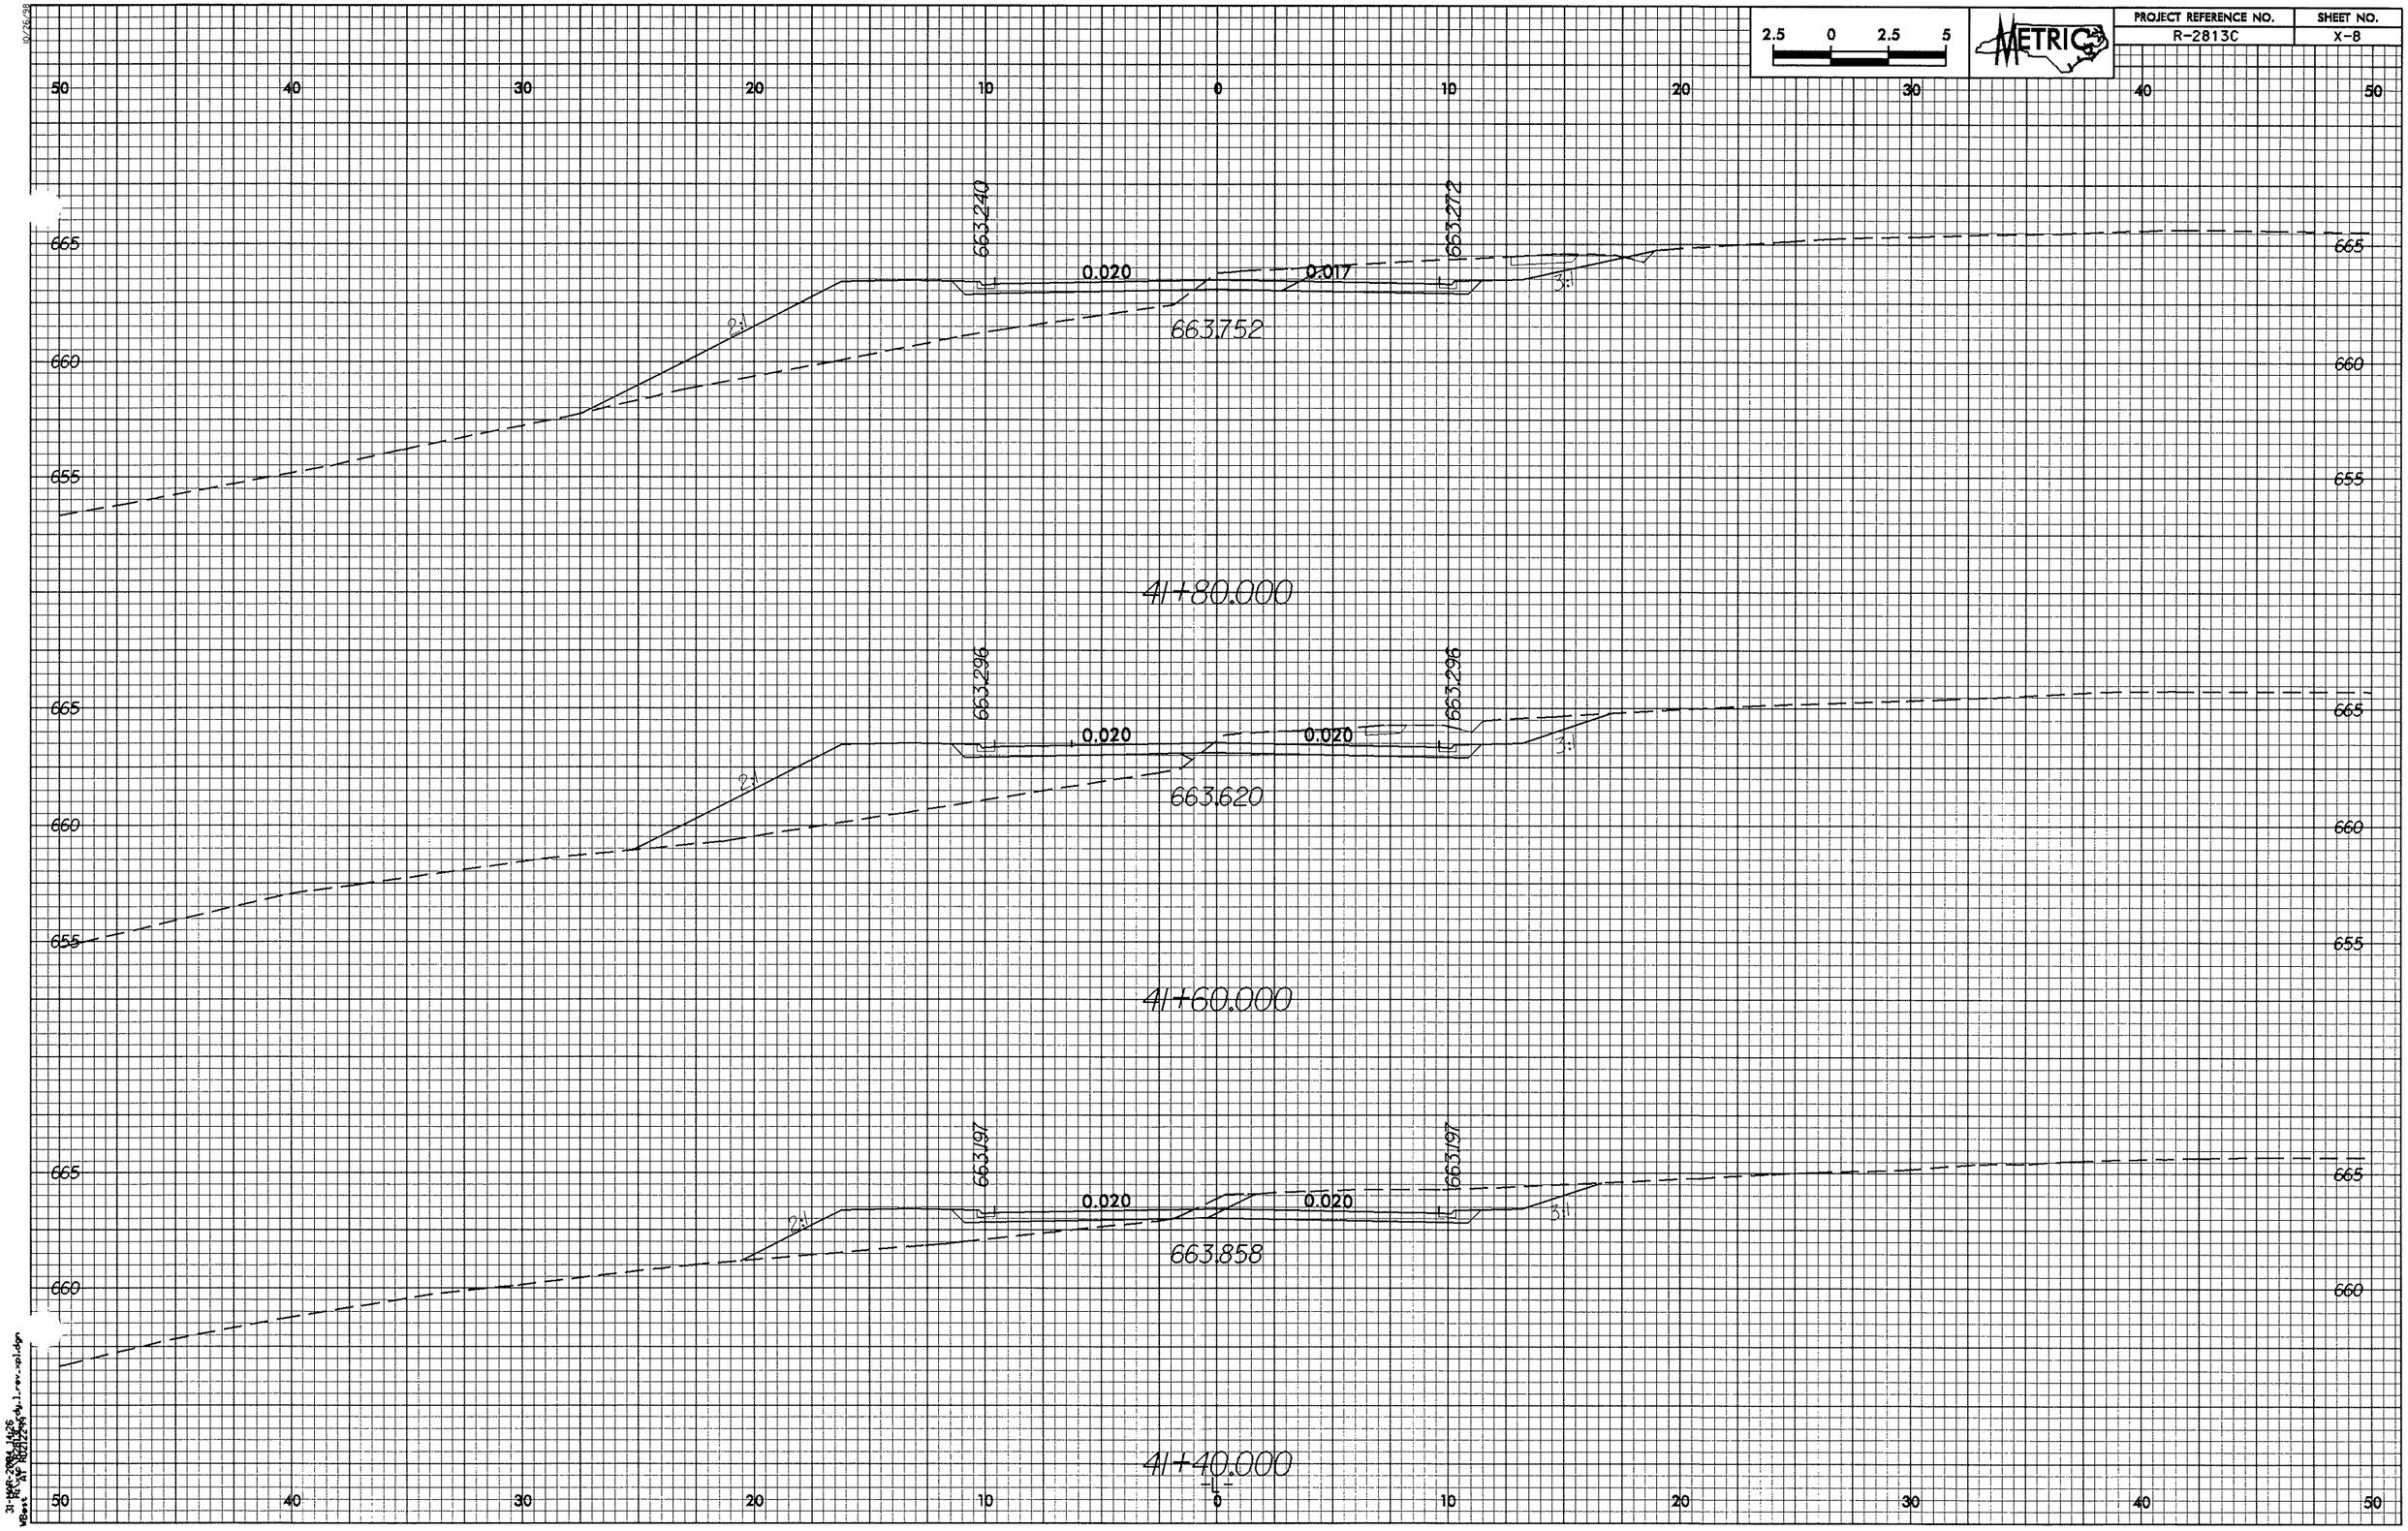PROJECT REFERENCE NO.	SHEET NO.
R-2813C	X-8