PROJECT REFERENCE NO.	SHEET NO.
U-2913B	23
R/W SHEET NO.	
ROADWAY DESIGN ENGINEER	HYDRAULICS ENGINEER
NORTH CAROLINA PROFESSIONAL SEAL 14571 ENGINEER JAMES A. SPEER 10/20/04	NORTH CAROLINA PROFESSIONAL SEAL 19775 ENGINEER RAY D. LOVINGGOOD 20 OCT 04

METRIC

2.5 0 5

CONST.REV.

R/W REV.

REVISIONS

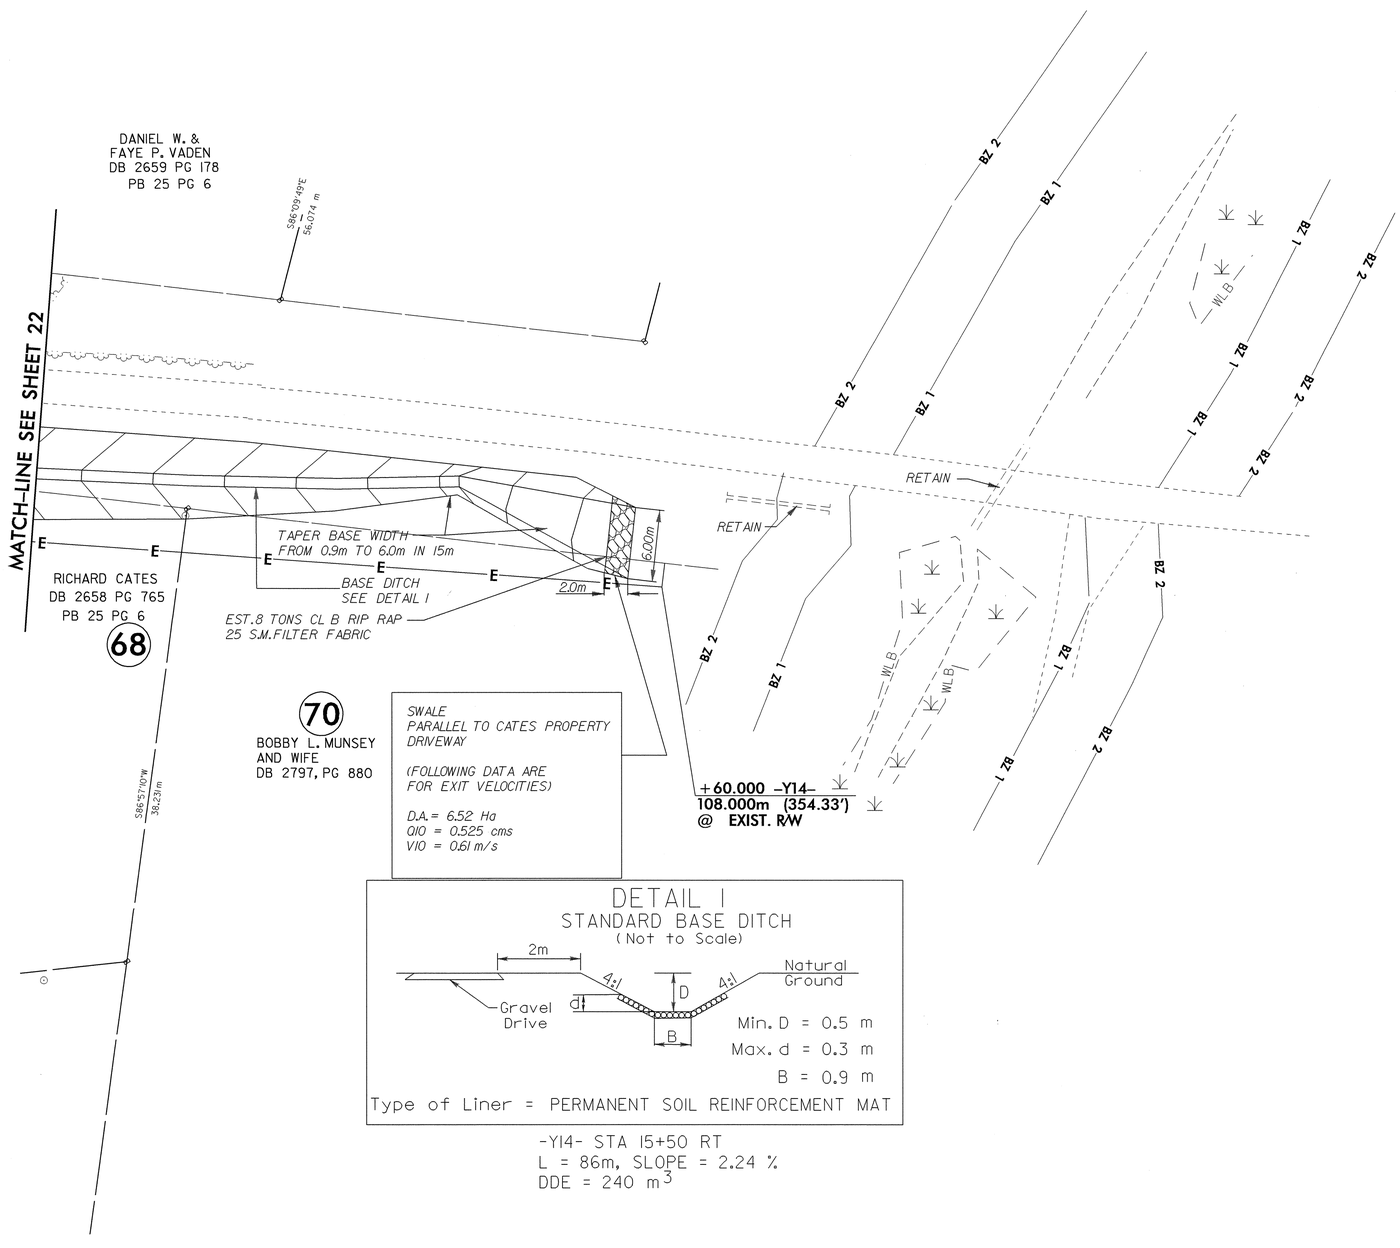

DETAIL I
STANDARD BASE DITCH
(Not to Scale)

Min. D = 0.5 m
Max. d = 0.3 m
B = 0.9 m

Type of Liner = PERMANENT SOIL REINFORCEMENT MAT

-Y14- STA 15+50 RT
L = 86m, SLOPE = 2.24 %
DDE = 240 m^3

13-OCT-2004 16:25
R:\proj\u2913bs23.dgn
DWGardner AT RD212399

8/17/99

RD212399 Wednesday October 13 2004 u2913bs23.m DWGardner rd-07oce34