STATE PROJECT NO.	SHEET NO.	TOTAL SHEETS
8.2941701 (B-3659)	4	12
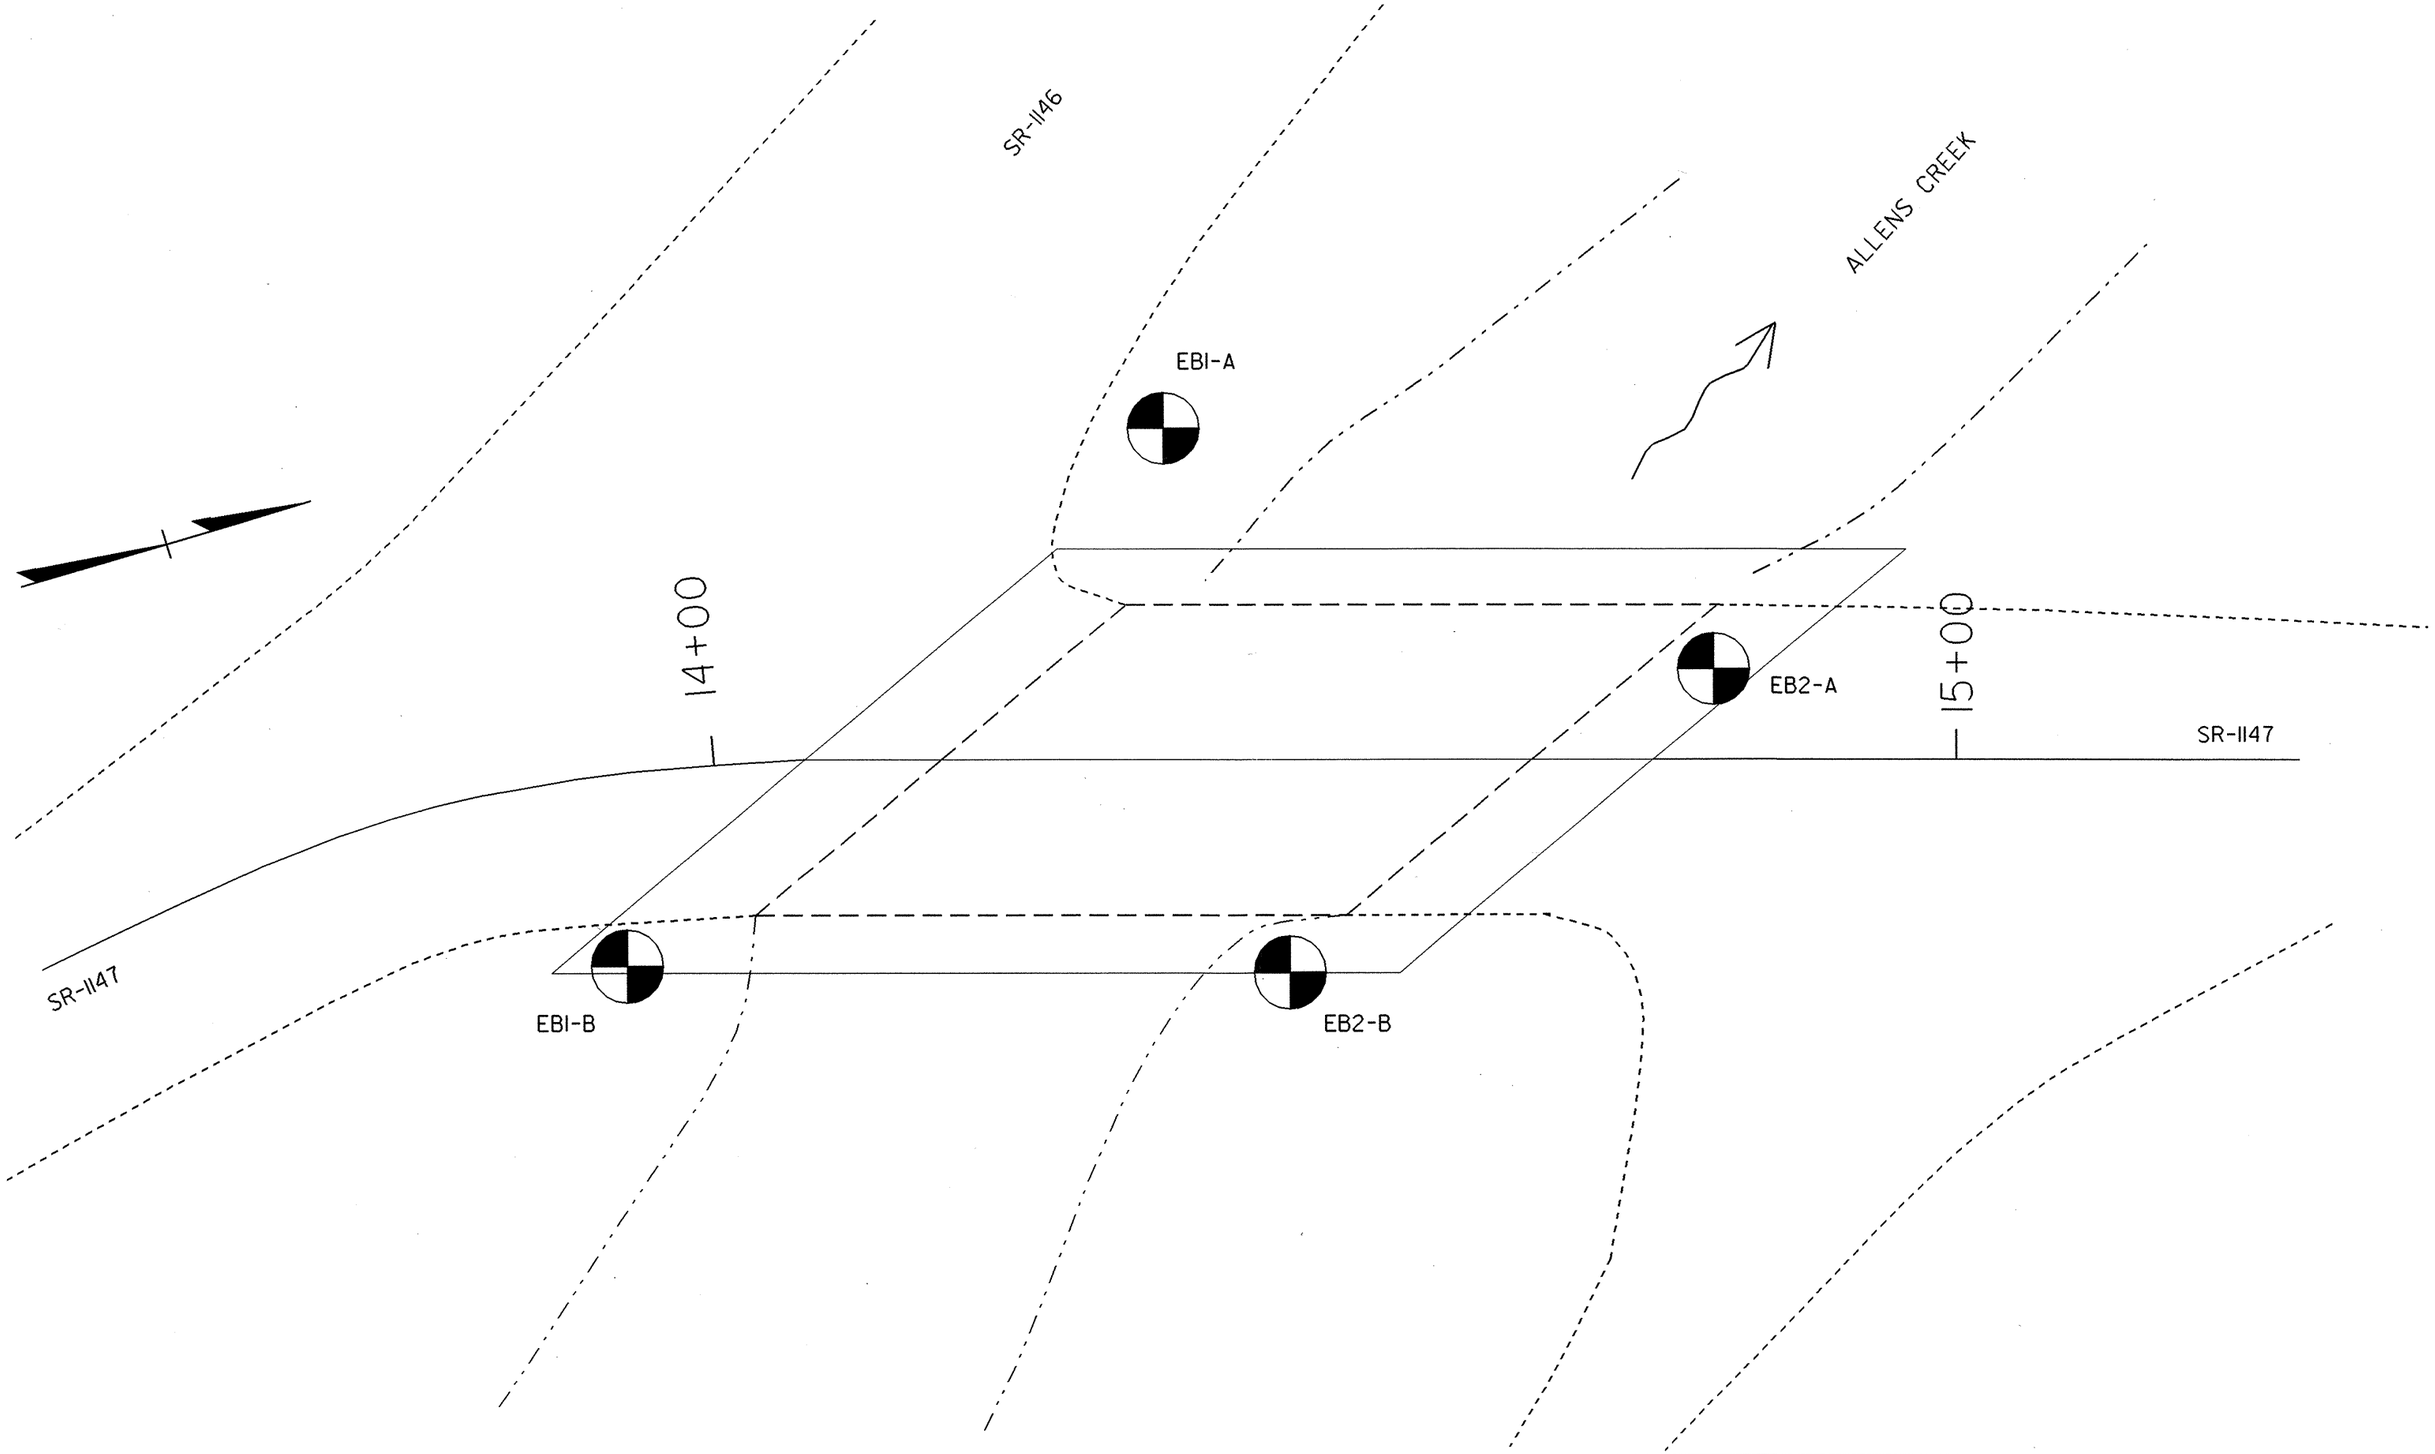
BORING LOCATIONS