6/30/2004

CLEARING AND GRUBBING EROSION CONTROL FOR CONSTRUCTION SHEET 23

NOTE:
PLACE TEMPORARY ROCK SEDIMENT DAMS TYPE- B AND TEMPORARY ROCK SILT CHECKS TYPE-A AT DRAINAGE OUTLETS.

DETAIL P
STANDARD 'V' DITCH
(Not to Scale)

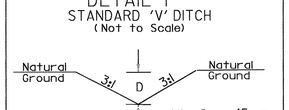

Min. D = .45 m

STA. 222+33 -L- RT

NC GRID NAD 83

METRIC	PROJECT REFERENCE NO.	SHEET NO.
5 0 10	R-2539C	EC-26/CONST.23
CONST.REV.	R /W SHEET NO.	
R /W REV.	ROADWAY DESIGN ENGINEER	HYDRAULICS ENGINEER

MATCHLINE -L- STA. 221+40.000 SEE SHEET NO. 22

MATCHLINE -L- STA. 225+00.000 SEE SHEET NO. 24

138 RUFUS GIBBS, JR. DB 141 - PG 740

143 BEULAH GIBBS DB 142 - PG 68 DB 141 - PG 745

147 MABEL HARGROVE JONES ESTATE DB 102 - PG 324

149 FORMERLY ANNIE M. GIBBS (LE) CLAIMED BY VERTA MAE BOWKS ESTATE DB 196 - PG 686

150 RONALD BOWKS, et al DB 405 - PG 108

151 CARRIE B. CREDLE DB 154 - PG 341

153 EVELYN T. NILES, et al DB 300 - PG 792

154 FORMERLY DELIAH BESS CLAIMED BY VERTA MAE BOWKS ESTATE DB 141 - PG 553

141 MAURICE W. BENTON, et DB 399 - PG 907

140 BARBARA LICUNIO DB 180 - PG 16

142 ANGELA T. CAMPEN DB 347 - PG 651

144 W. CLOYCE ANDERS, et ux DB 274 - PG 518

145 THOMAS W. BOYD DB 192 - PG 559

146 ROY H. LUPTON, et ux DB 241 - PG 569

148 GATLIN OIL COMPANY, INC DB 179 - PG 420 DB 230 - PG 119 PC A - SLIDE 141

152 GARFIELD CREDLE ESTATE DB 86 - PG 243

WACHOVIA BANK & TRUST COMPANY DB 154 - PG 207

155 DO NOT DISTURB SEPTIC SYSTEM OR ELECTRIC TRANS-FORMER

HEAD 'V' DITCH SEE DETAIL P DDE = 2CM

ALLIANCE CITY LIMIT BAYBORO CITY LIMIT

REMOVE HEADWALL

REMOVE PIPE & HW

ALONG EXISTING DITCH

S 13°56'53"W 716'

S 0°34'340" W 818'
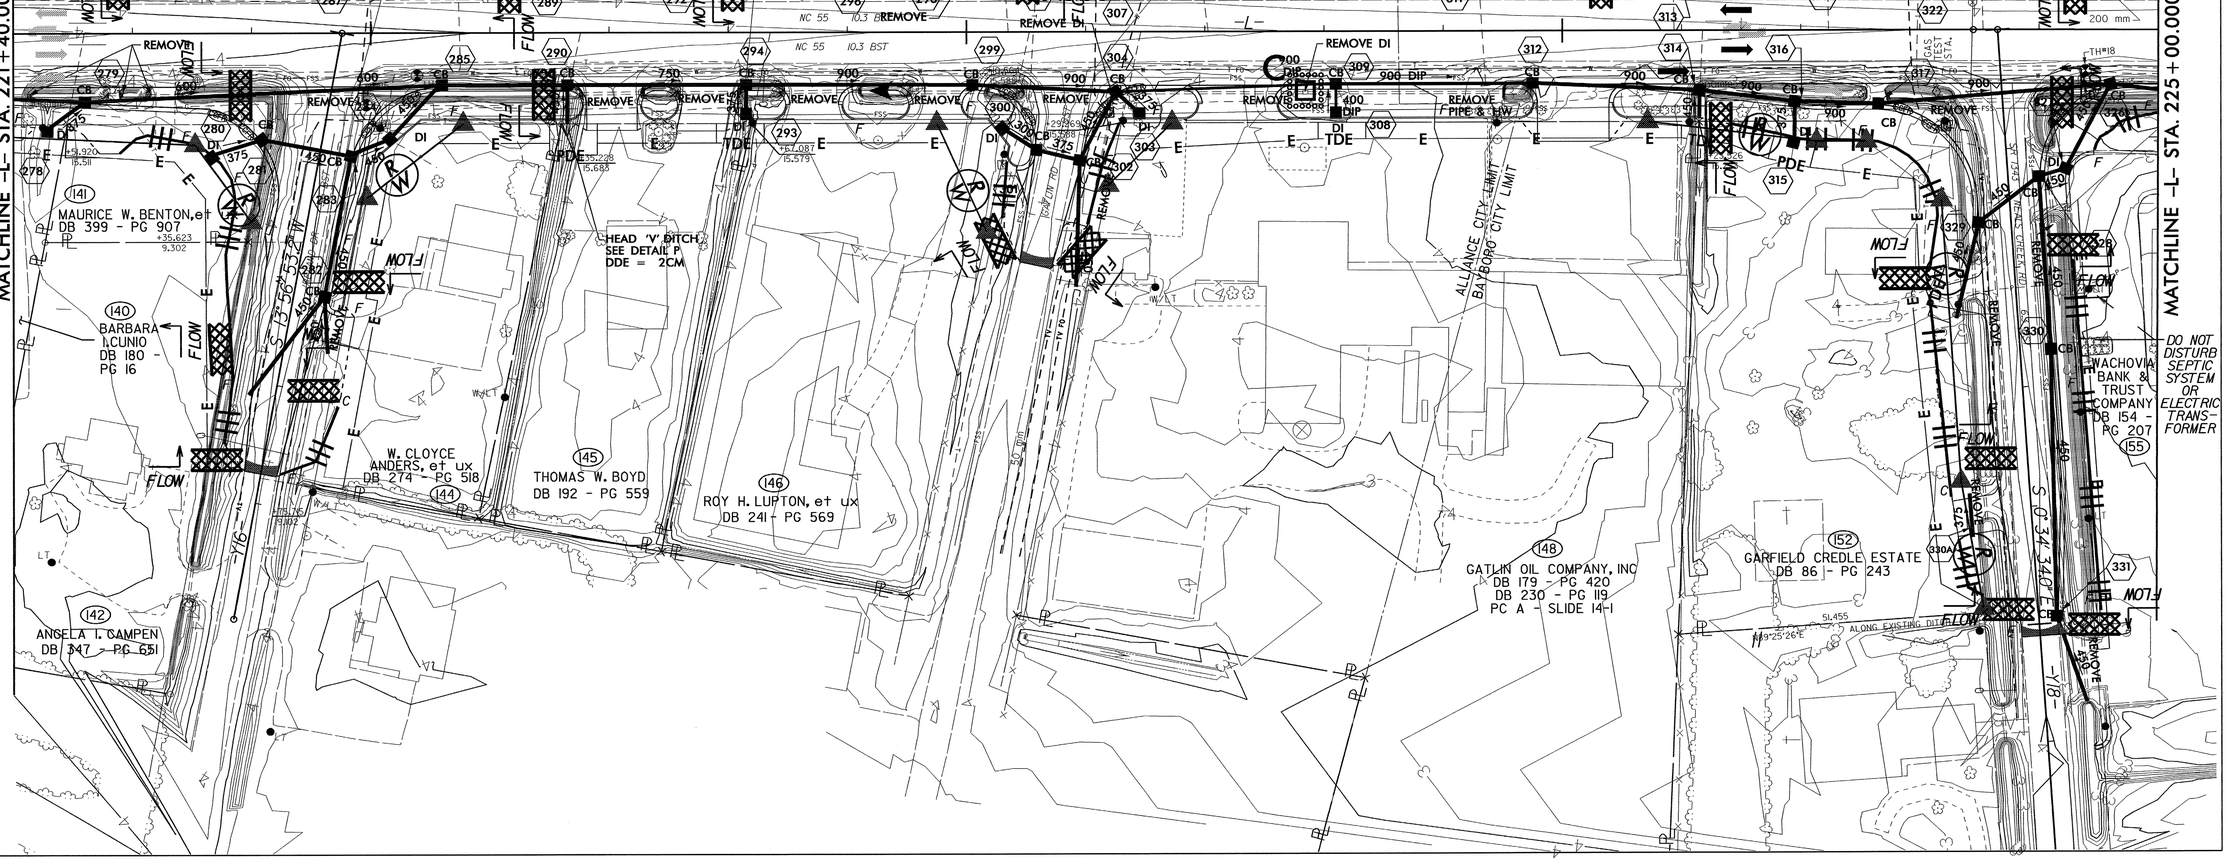
04-NOV-2004 JNS
D:\projects\r2539a\R2539C23.PSH
mlaugish