PROJECT REFERENCE NO.	SHEET NO.
R-2539C	EC-24/CONST.21
R/W SHEET NO.	
ROADWAY DESIGN ENGINEER	HYDRAULICS ENGINEER
CONST.REV.	
R/W REV.	

METRIC

5 0 10

CLEARING AND GRUBBING
EROSION CONTROL FOR
CONSTRUCTION SHEET 21

NOTE:
PLACE TEMPORARY ROCK SEDIMENT DAMS TYPE- B AND TEMPORARY ROCK SILT CHECKS TYPE-A AT DRAINAGE OUTLETS.

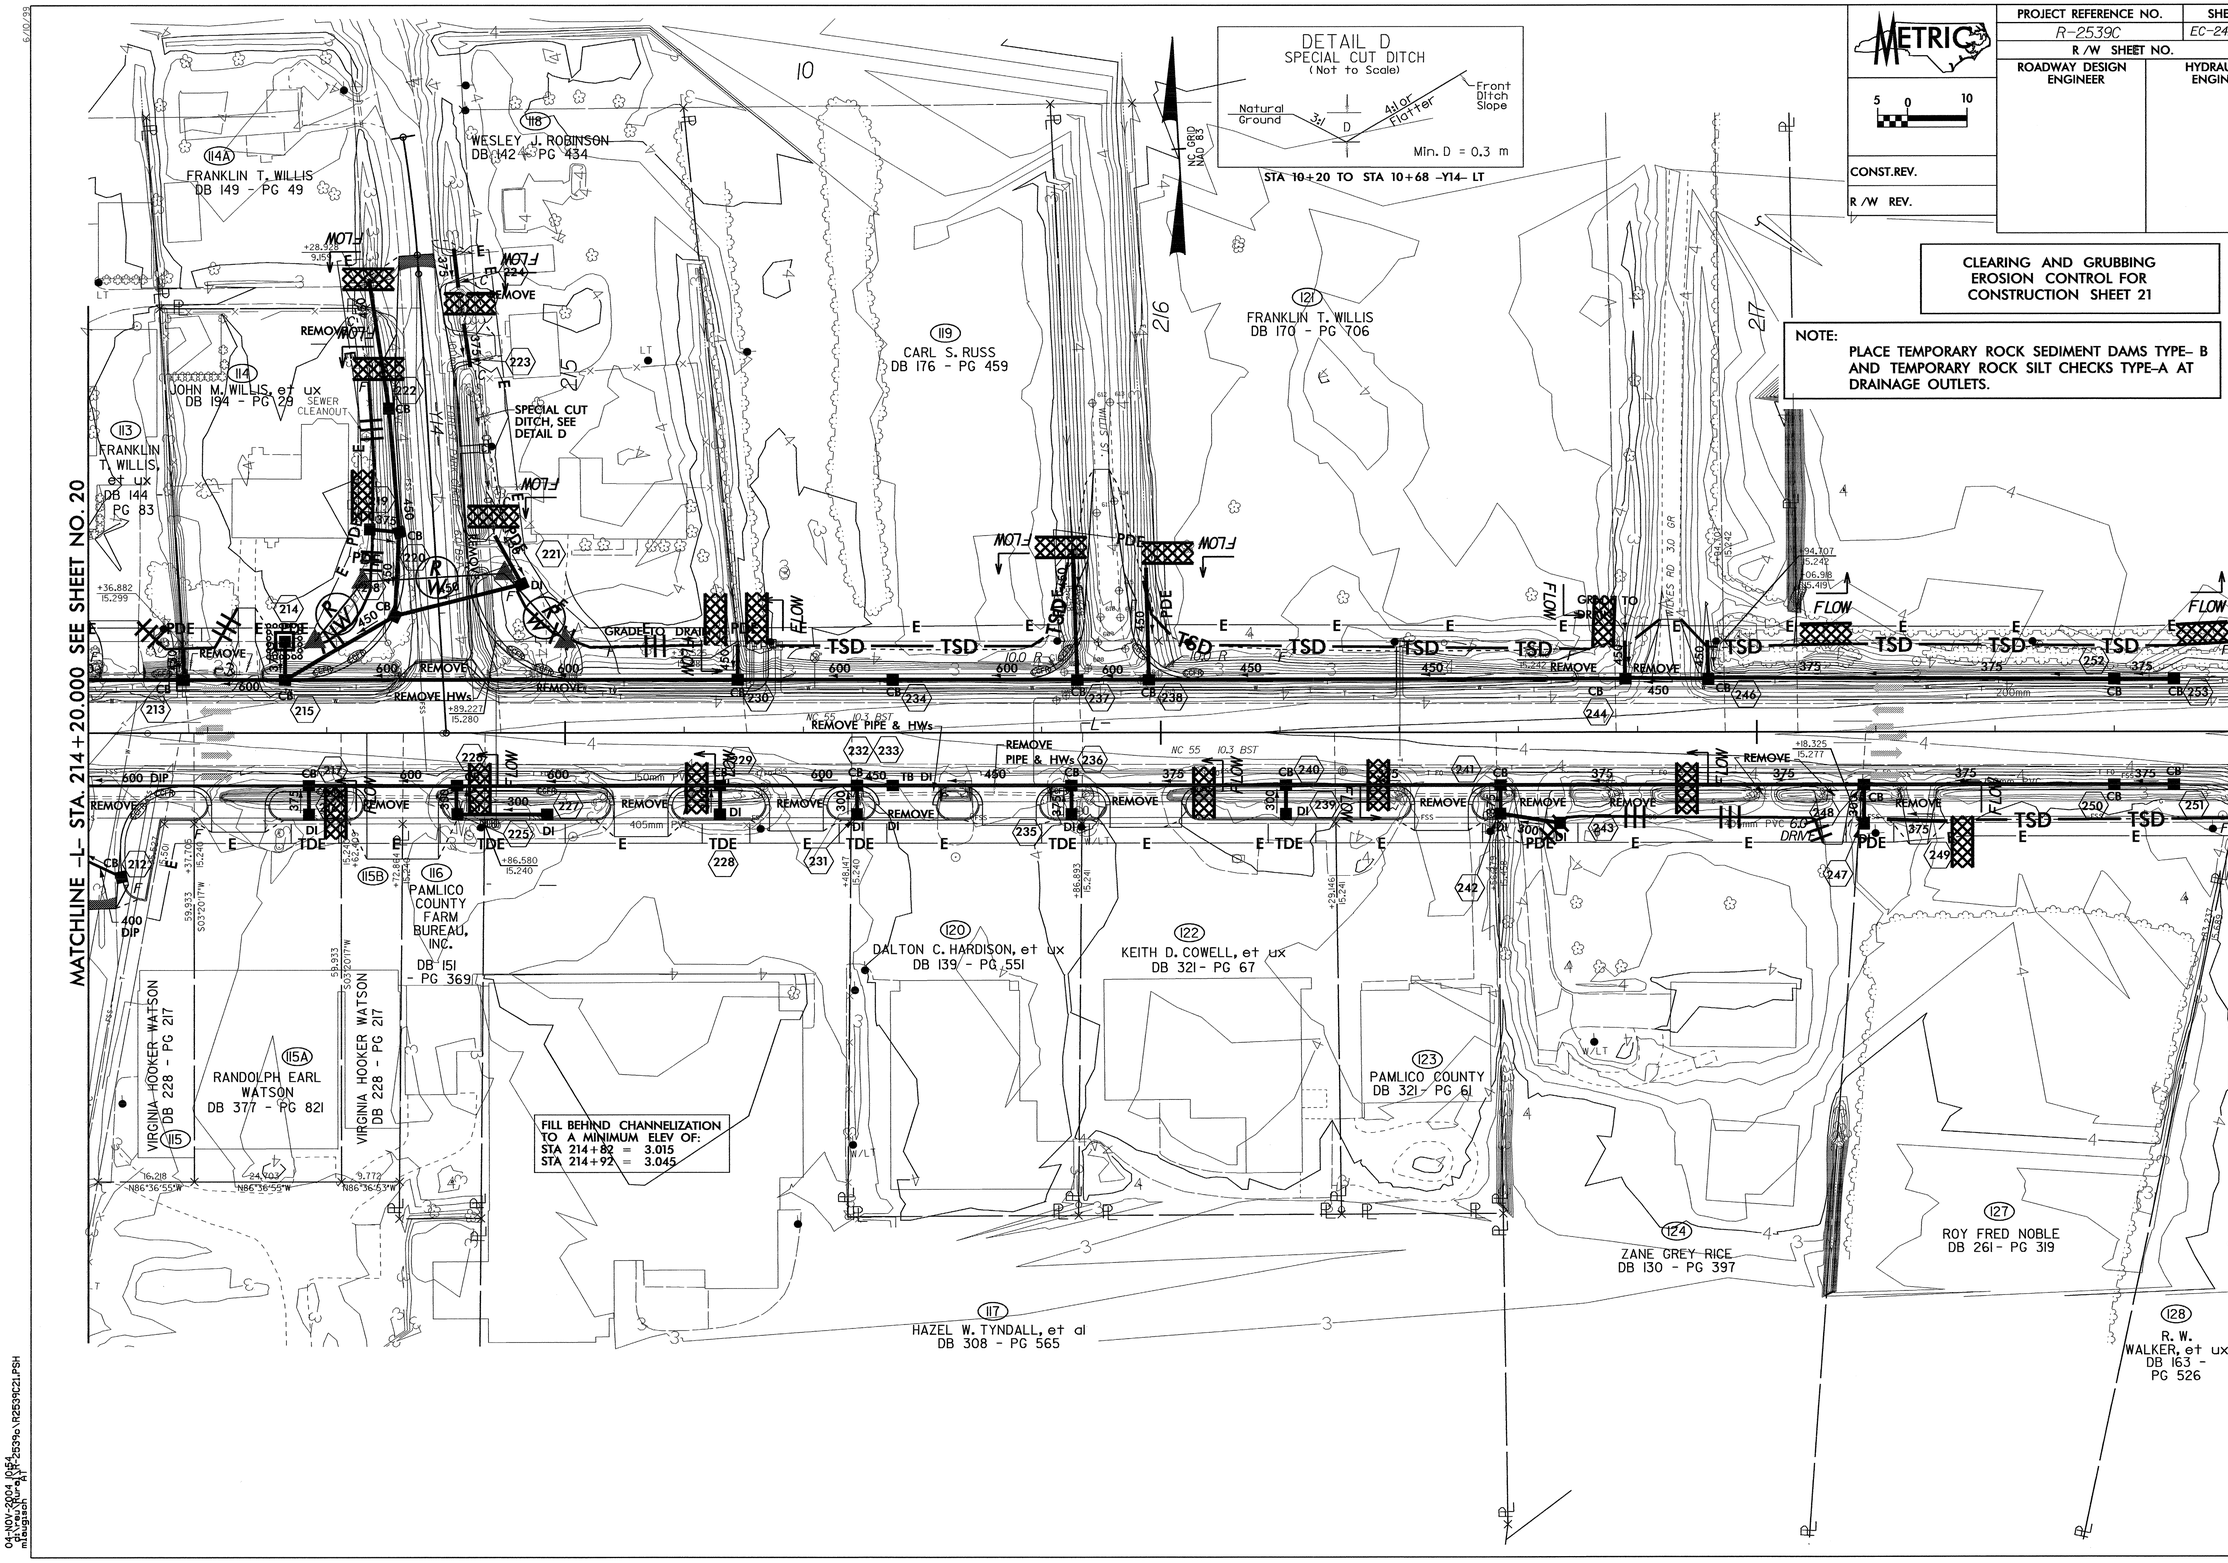

04-NOV-2004 10:54
d:\reu\fluro\R-2539c\R2539C21.PSH
mlaugisch AT