TIP NO.	SHEET NO.
R-2539C	SIGN-16

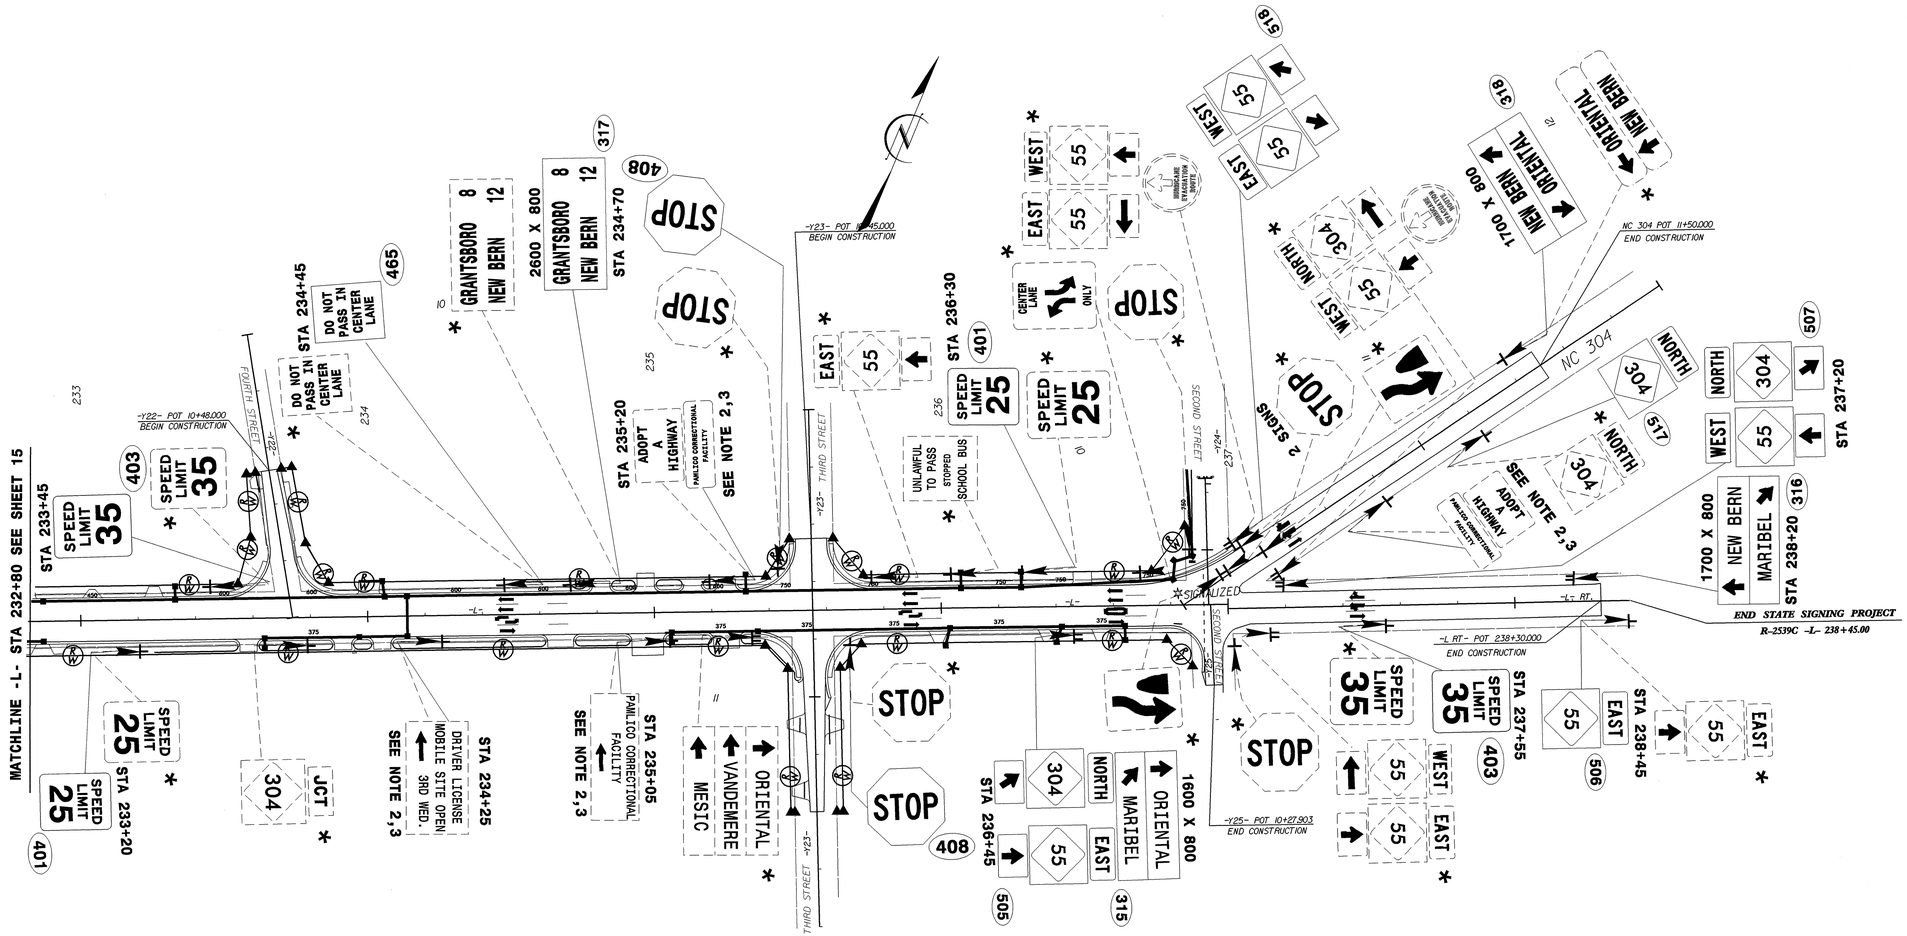

* SEE NOTE 1

EXISTING/PROPOSED ROADWAY
NC 55
STA 232+80 TO 238+30

TESN187112 Thursday October 14 2004 Plansheet_16.m