TIP NO.	SHEET NO.
R-2539C	SIGN-10

METRIC

10/15/04
NORTH CAROLINA PROFESSIONAL SEAL 028387 ENGINEER
KWAN L. ALOUDWAH

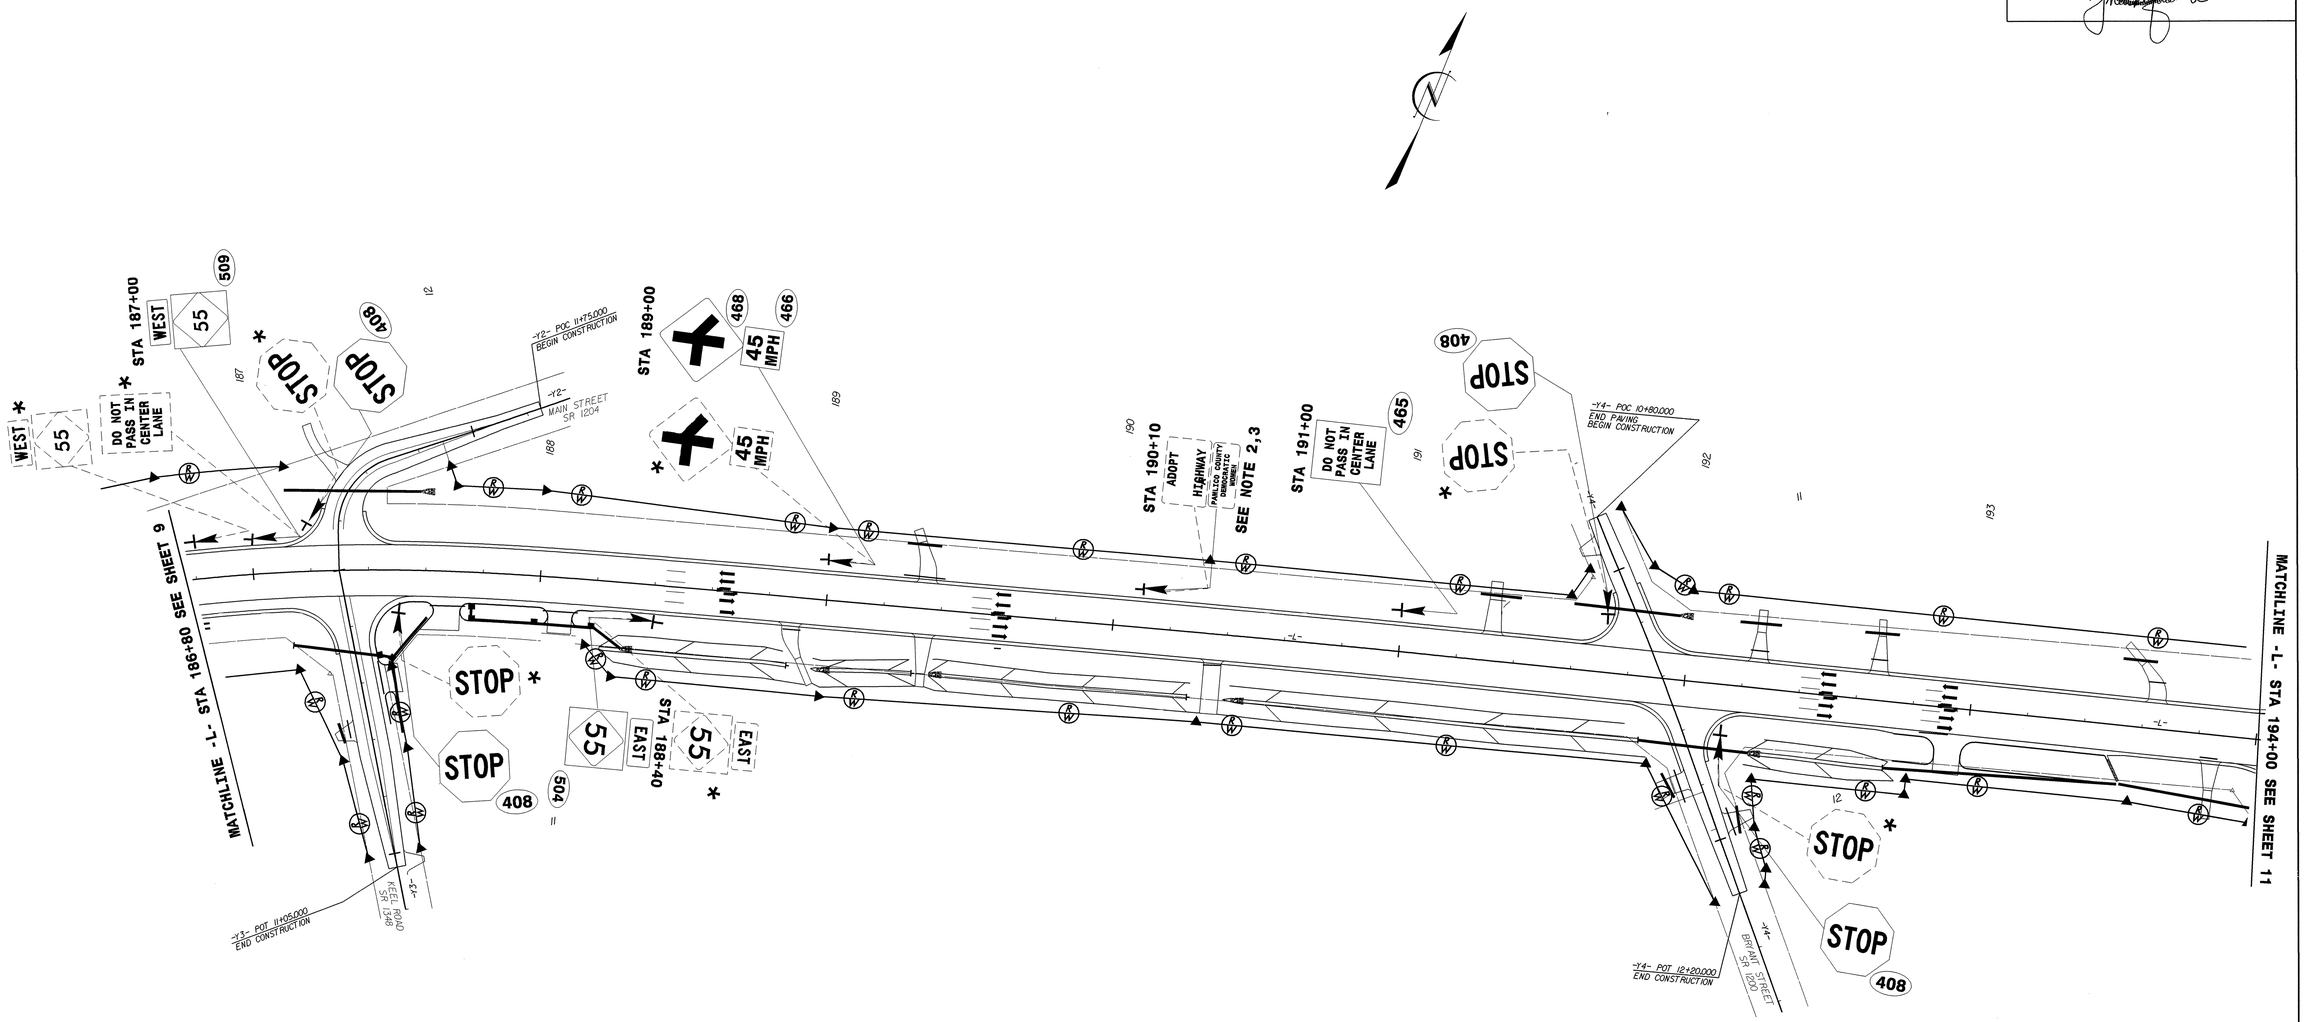

* SEE NOTE 1

EXISTING/PROPOSED ROADWAY
NC 55
STA 186+80 TO 194+00