PROJECT REFERENCE NO.	SHEET NO.
R-2539C	39

ROADWAY DESIGN ENGINEER

HYDRAULICS ENGINEER

CONST.REV.

R/W REV.

GREENHORNE & O'MARA, INC.
5565 CENTERVIEW DRIVE, SUITE 107
RALEIGH, NORTH CAROLINA 27606
(919) 851-1919
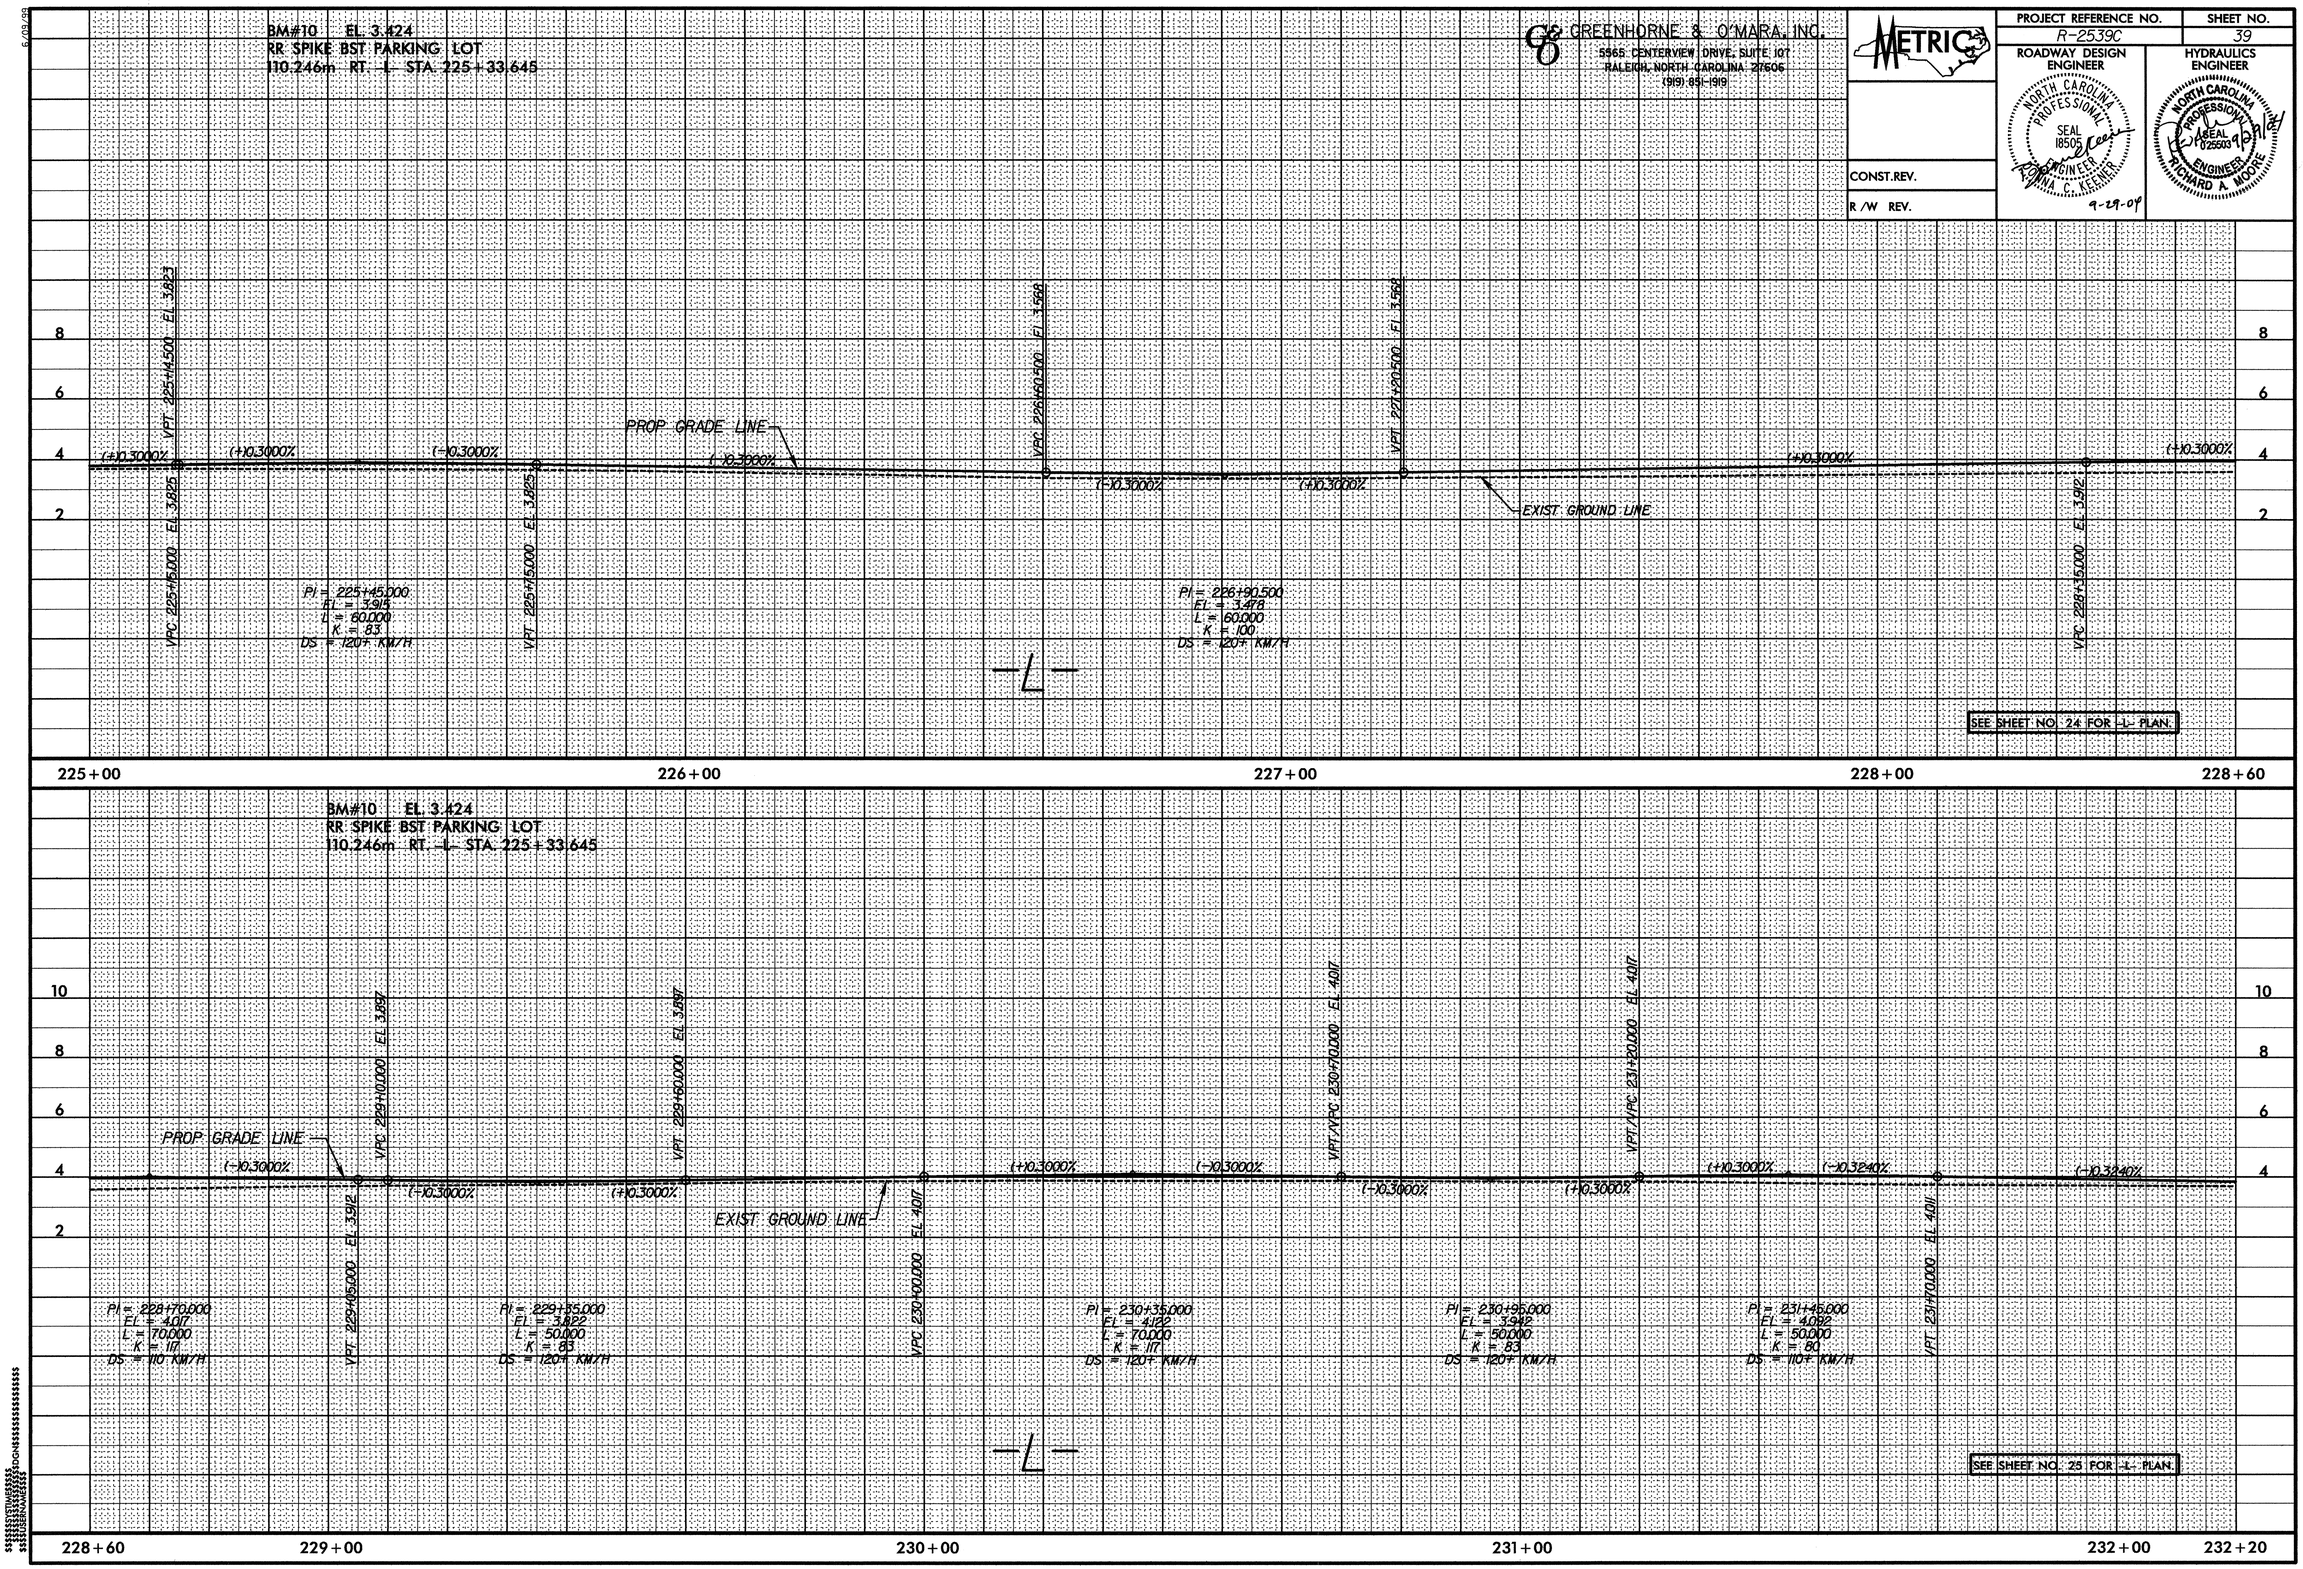
METRIC