GREENHORNE & O'MARA, INC.
5565 CENTERVIEW DRIVE, SUITE 107
RALEIGH, NORTH CAROLINA 27606
(919) 851-1919

METRIC

PROJECT REFERENCE NO.	SHEET NO.
R-2539C	38

ROADWAY DESIGN ENGINEER
NORTH CAROLINA PROFESSIONAL SEAL 18506 ENGINEER ANNA C. FEEMSTER
9-29-04

HYDRAULICS ENGINEER
NORTH CAROLINA PROFESSIONAL SEAL 025503 ENGINEER RICHARD A. MOORE
9/30/04

CONST.REV.

R/W REV.

BM#9 EL. 3.786
RR SPIKE BST PARKING LOT
41.237m RT. -L- STA. 216+54.467

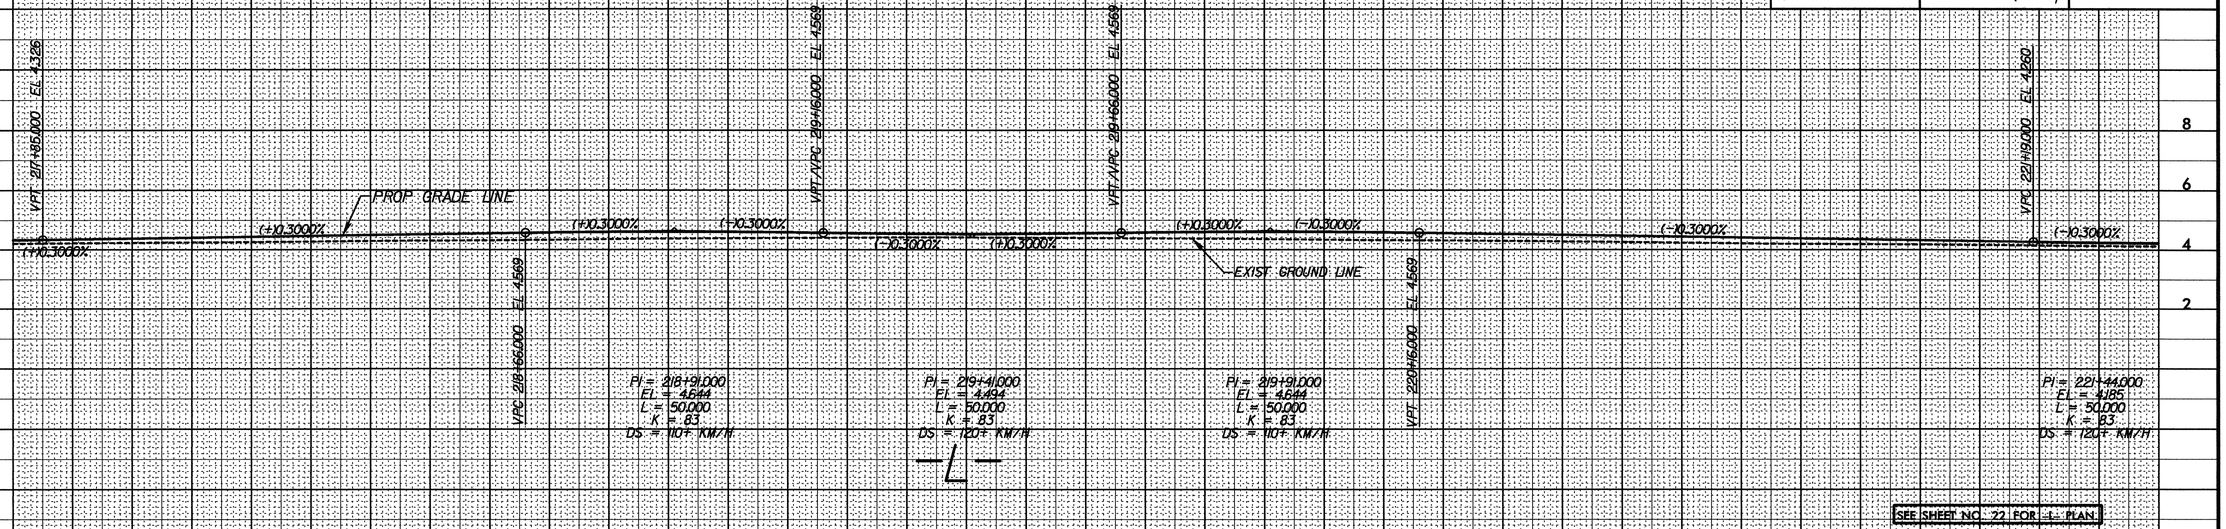

SEE SHEET NO. 22 FOR -L- PLAN

217+80 218+00 219+00 220+00 221+00 221+40

BM#10 EL. 3.424
RR SPIKE BST PARKING LOT
110.246m RT. -L- STA. 225+33.645

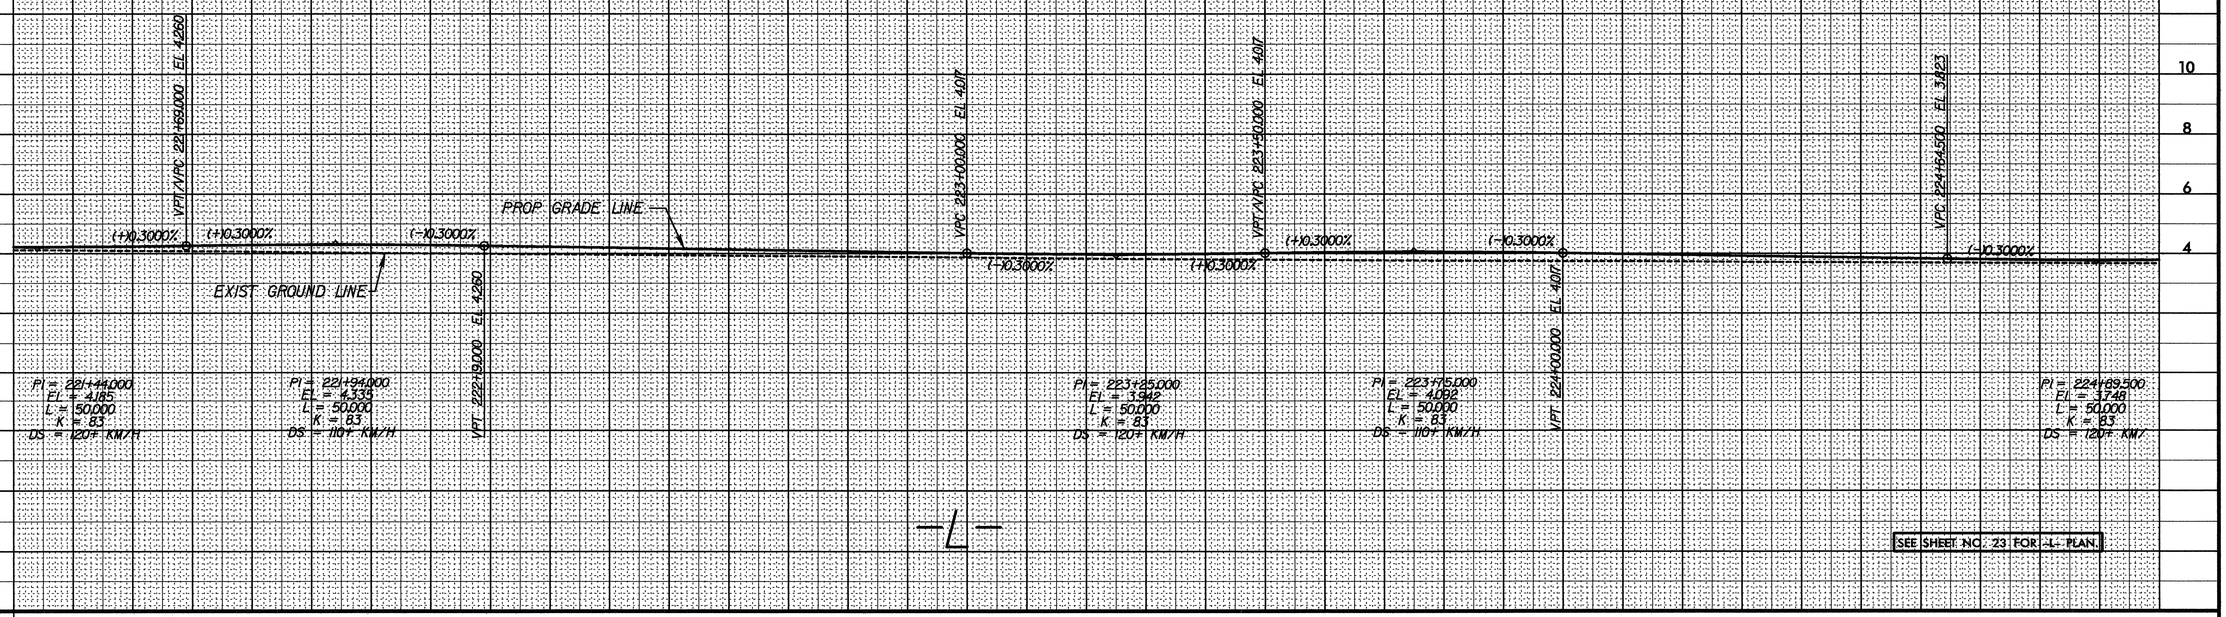

SEE SHEET NO. 23 FOR -L- PLAN

221+40 222+00 223+00 224+00 225+00