REVISIONS

GREENHORNE & O'MARA, INC.
5565 CENTERVIEW DRIVE, SUITE 107
RALEIGH, NORTH CAROLINA 27606
(919) 851-1919

METRIC
5 0 10

CONST.REV.
R /W REV.

PROJECT REFERENCE NO.	SHEET NO.
R-2539C	22
R /W SHEET NO.	

ROADWAY DESIGN ENGINEER
NORTH CAROLINA PROFESSIONAL SEAL 18505 ENGINEER DONNA C. KEENER
9-29-04

HYDRAULICS ENGINEER
NORTH CAROLINA PROFESSIONAL SEAL 025503 ENGINEER RICHARD A. MOORE
9/29/04

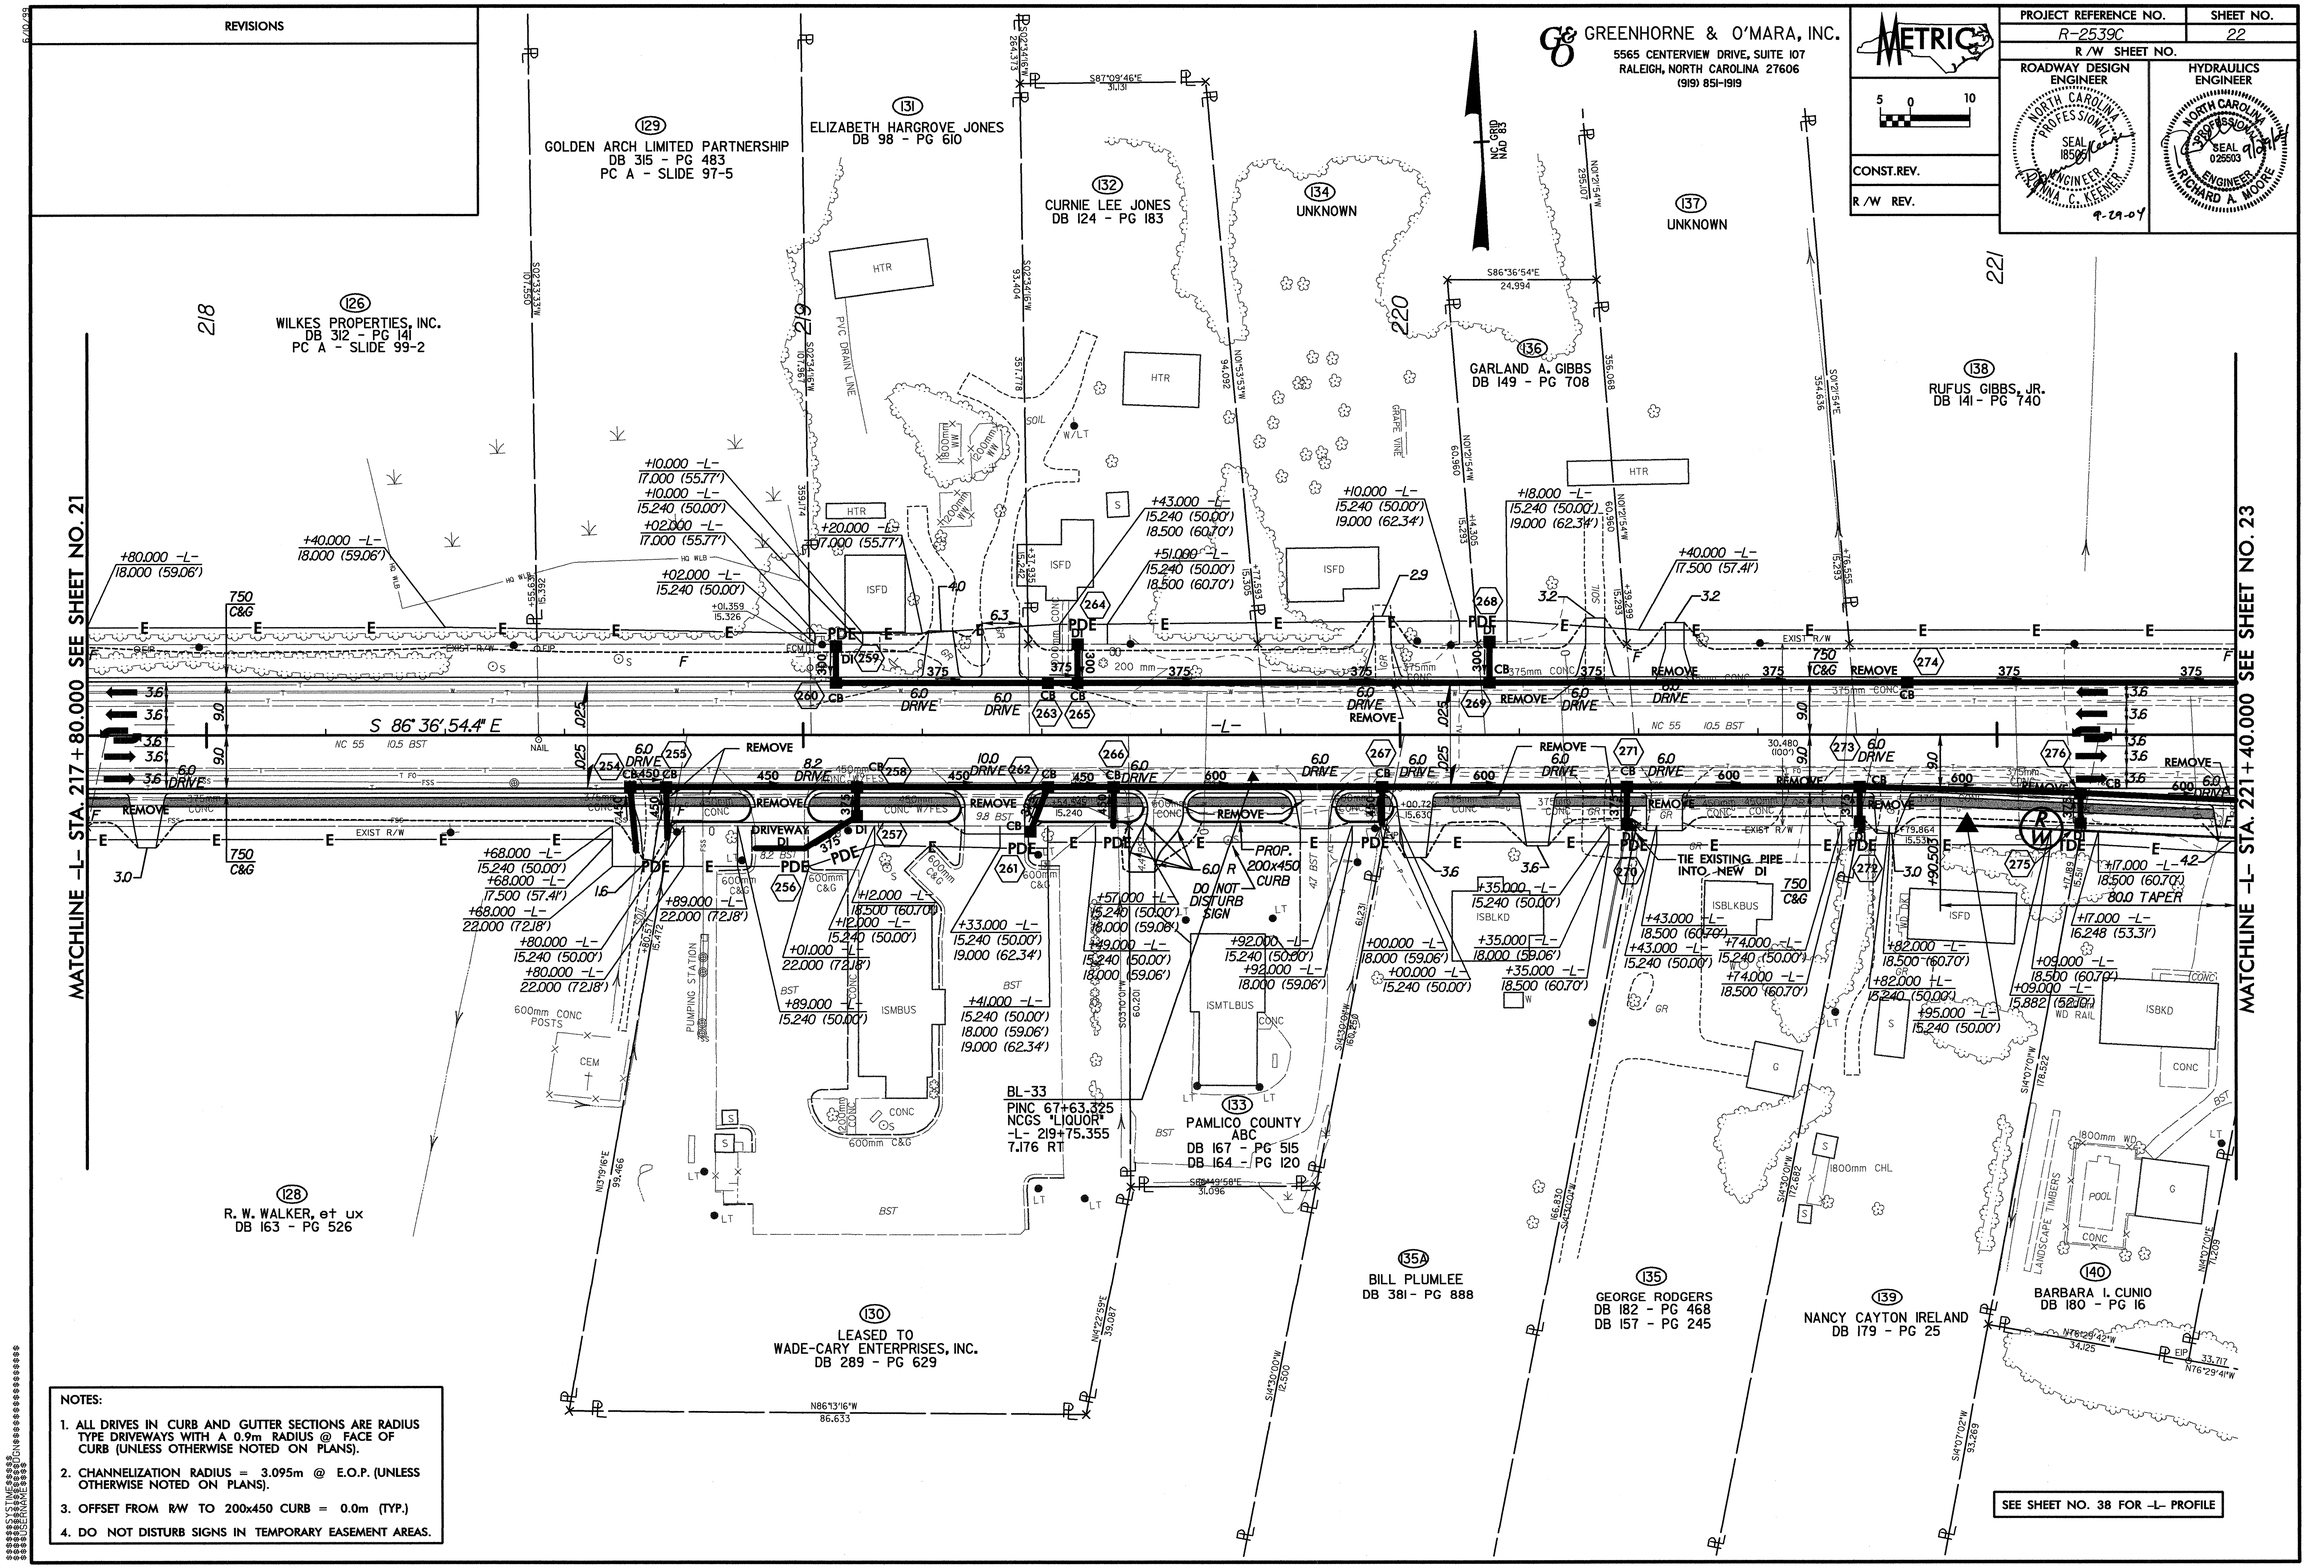

NOTES:

1. ALL DRIVES IN CURB AND GUTTER SECTIONS ARE RADIUS TYPE DRIVEWAYS WITH A 0.9m RADIUS @ FACE OF CURB (UNLESS OTHERWISE NOTED ON PLANS).
2. CHANNELIZATION RADIUS = 3.095m @ E.O.P. (UNLESS OTHERWISE NOTED ON PLANS).
3. OFFSET FROM R/W TO 200x450 CURB = 0.0m (TYP.)
4. DO NOT DISTURB SIGNS IN TEMPORARY EASEMENT AREAS.