REVISIONS

	PROJECT REFERENCE NO.	SHEET NO.
METRIC	R-2539C	UC-27
	R /W SHEET NO.	
SCALE: AS NOTED	Municipal Services Engineering Company, P.A.	
CONST.REV.		
R /W REV.		

P.O. BOX 57 CARNEY, N.C. 27521 (919) 772-5393
P.O. BOX 249 RAEFORD, N.C. 28376 (910) 904-7787
P.O. BOX 276 MOREHEAD CITY, N.C. 28557 (252) 723-9481

NORTH CAROLINA PROFESSIONAL SEAL 16283 ENGINEER JIMMY D. WOODIE

10/25/2004

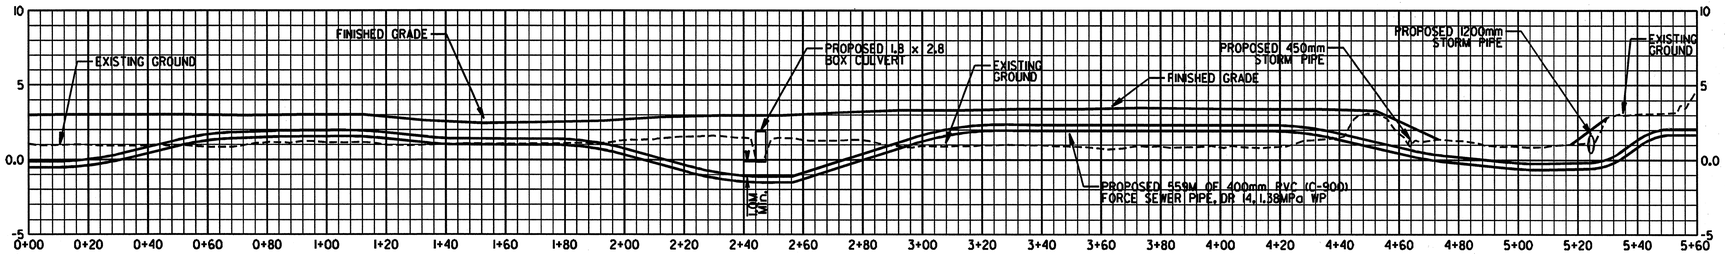

LINE 1

HORIZONTAL SCALE: 1: 1000
VERTICAL SCALE: 1: 200

$$$$$$SYSTIME$$$$$$
$$$$$$