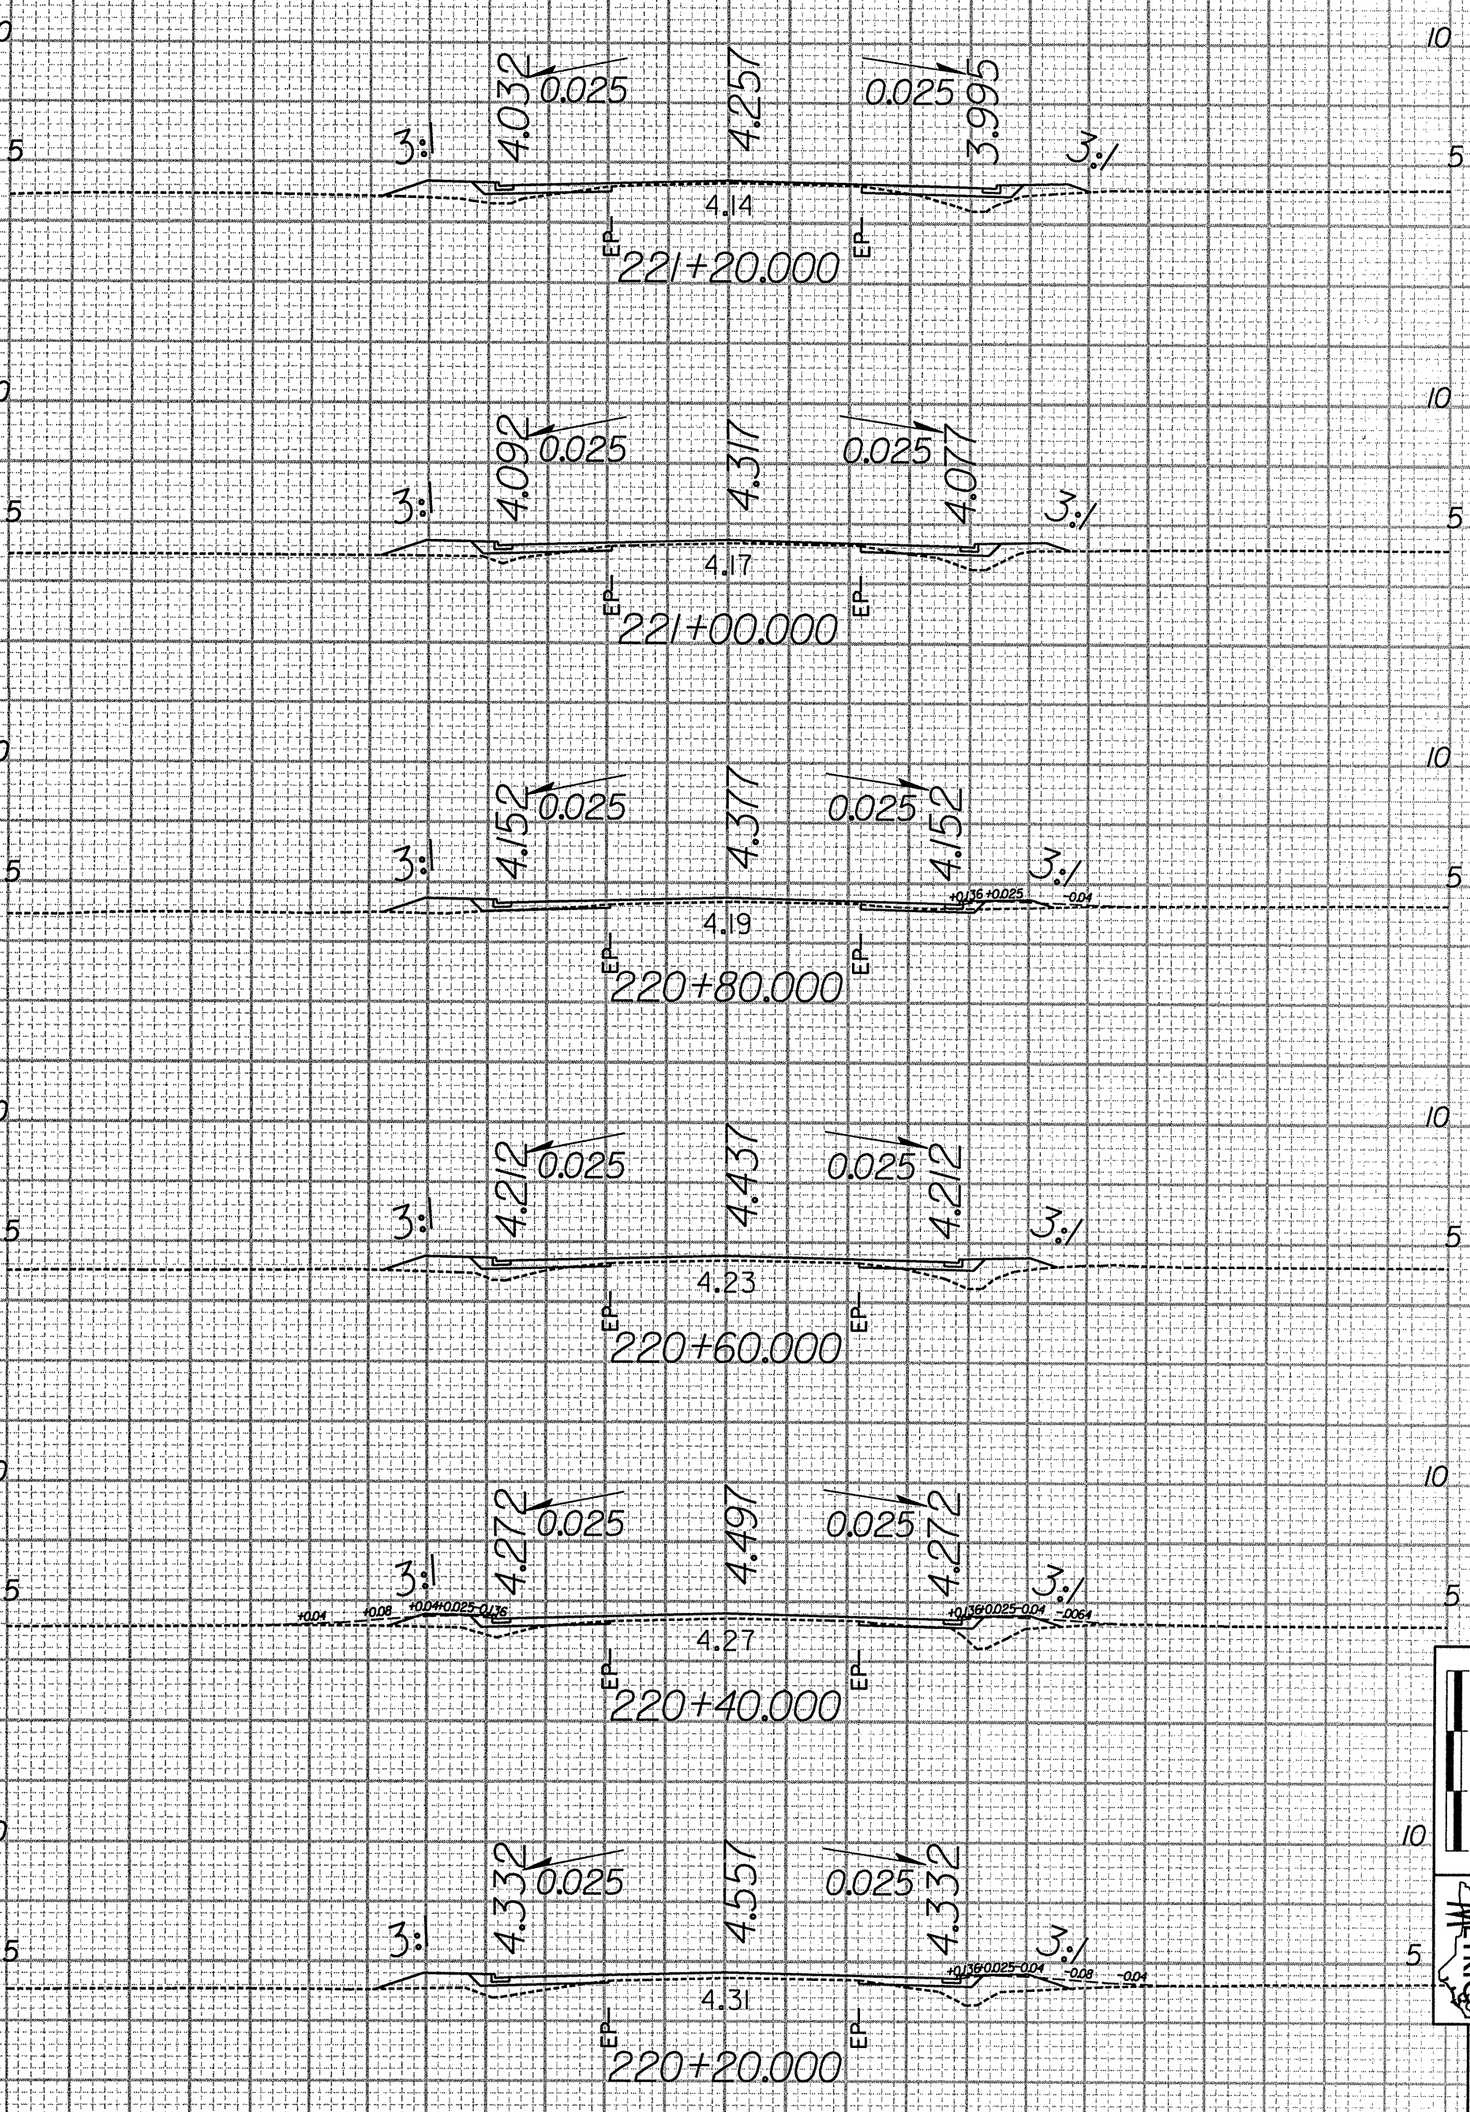

2.5 0 2.5 5

METRIC

PROJECT REFERENCE NO. R-2559C

SHEET NO. X-58