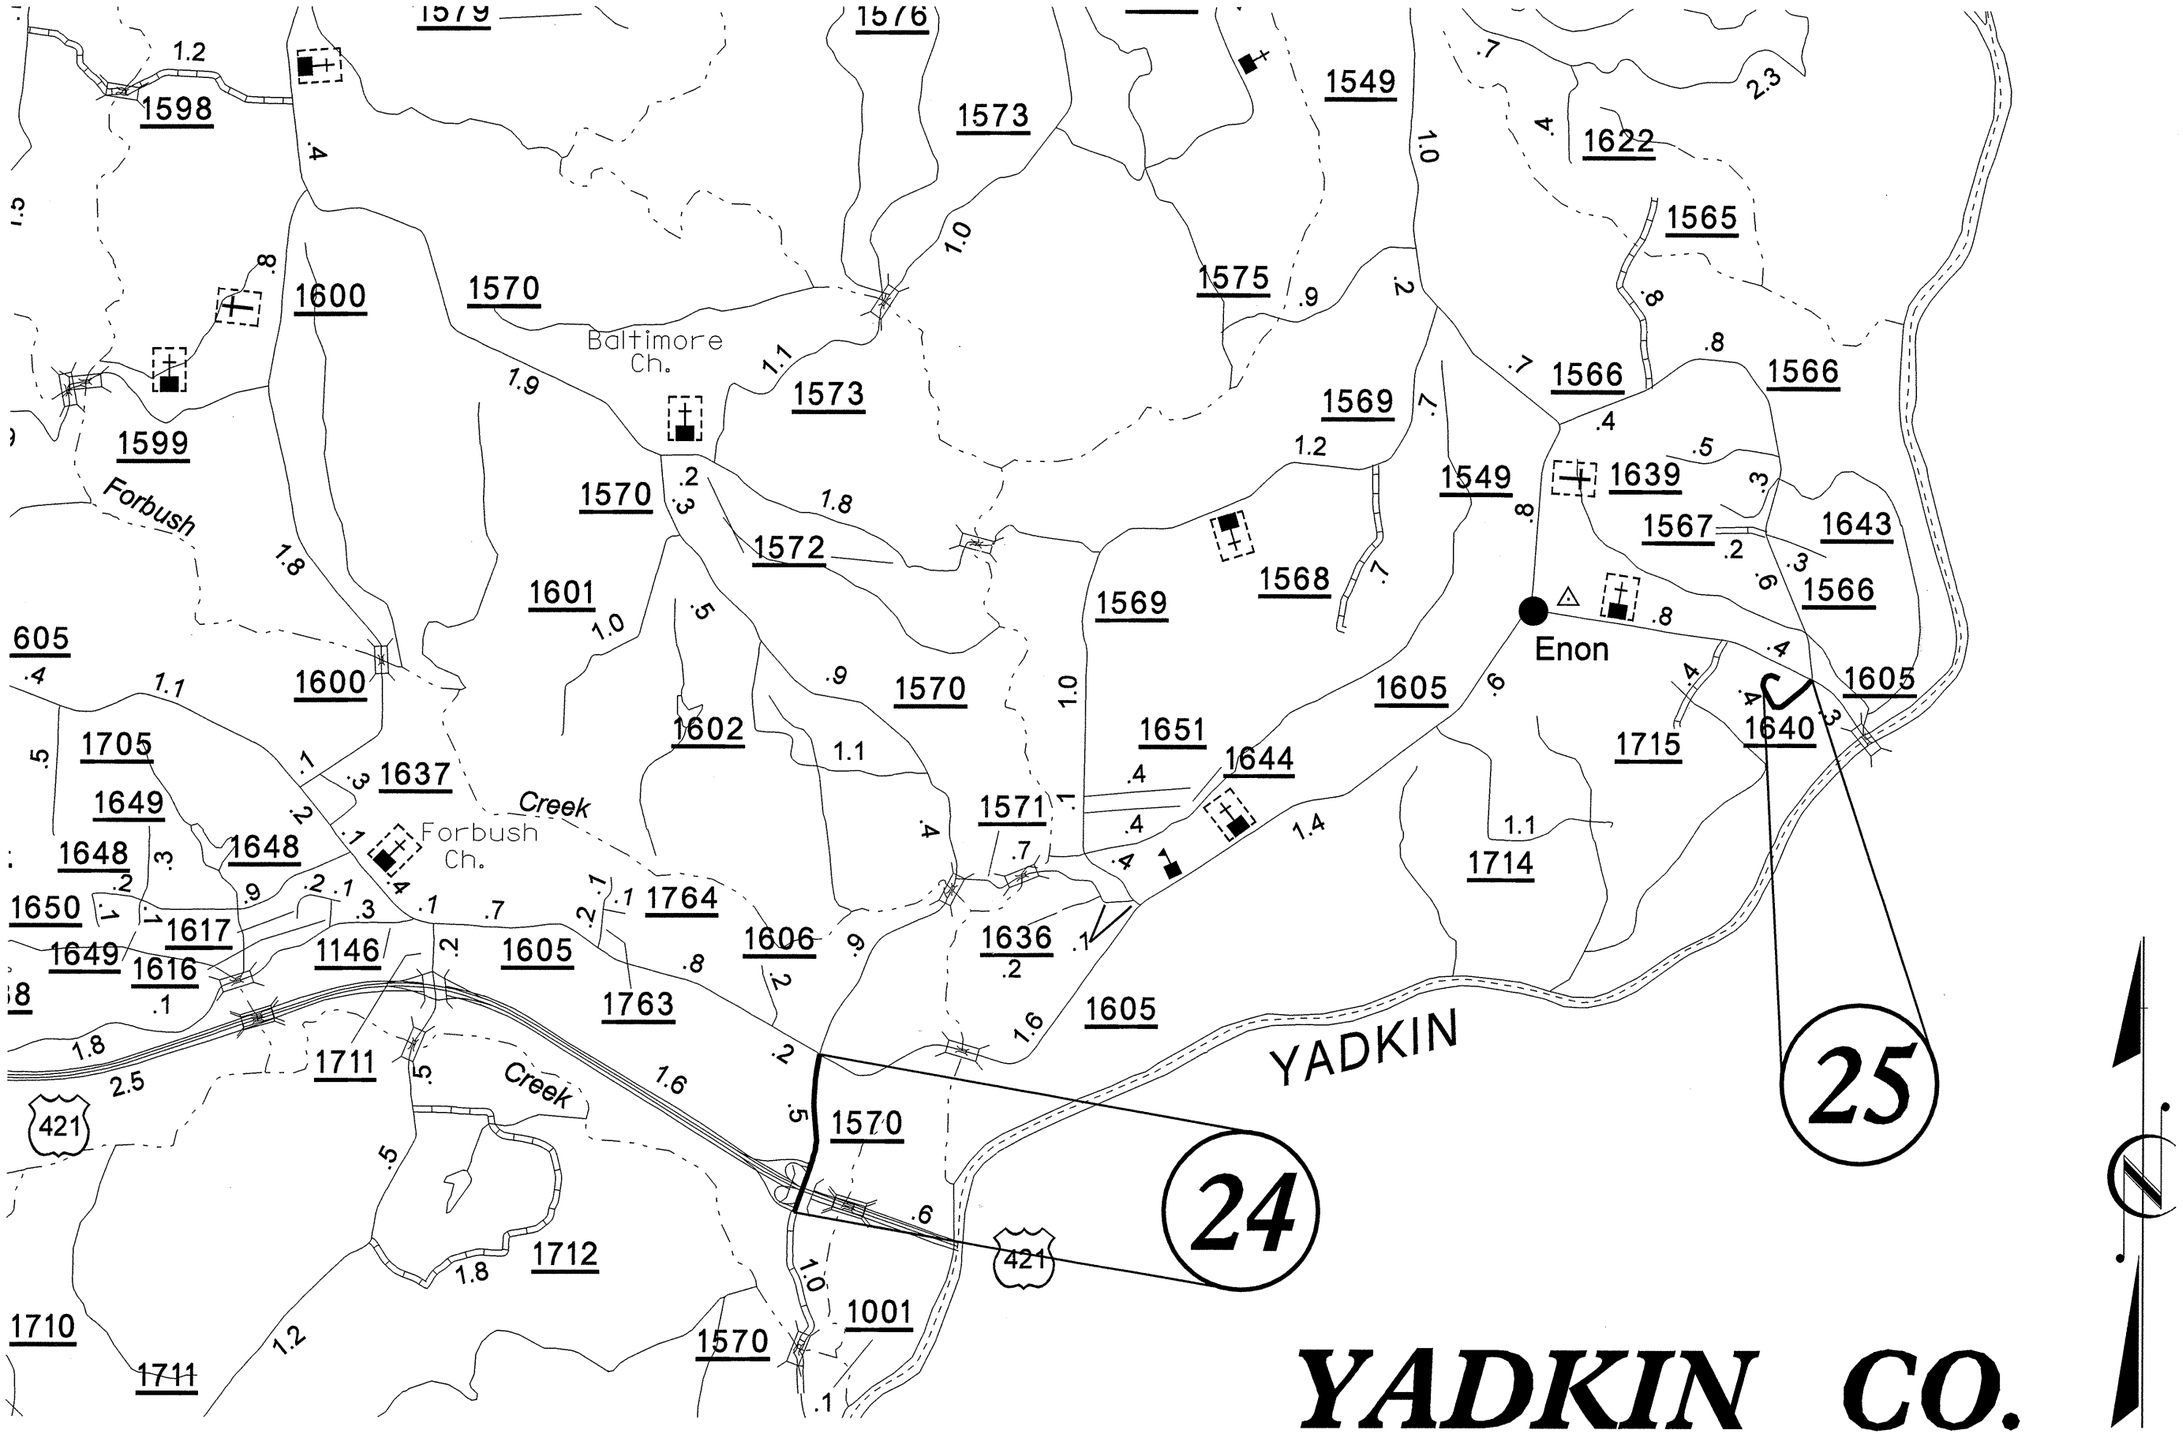PROJECT REFERENCE NO.	SHEET NO.
IICRJ099IJ0 ETC	7