PROJECT REFERENCE NO.	SHEET NO.
IICRJ0861J0, ETC.	4

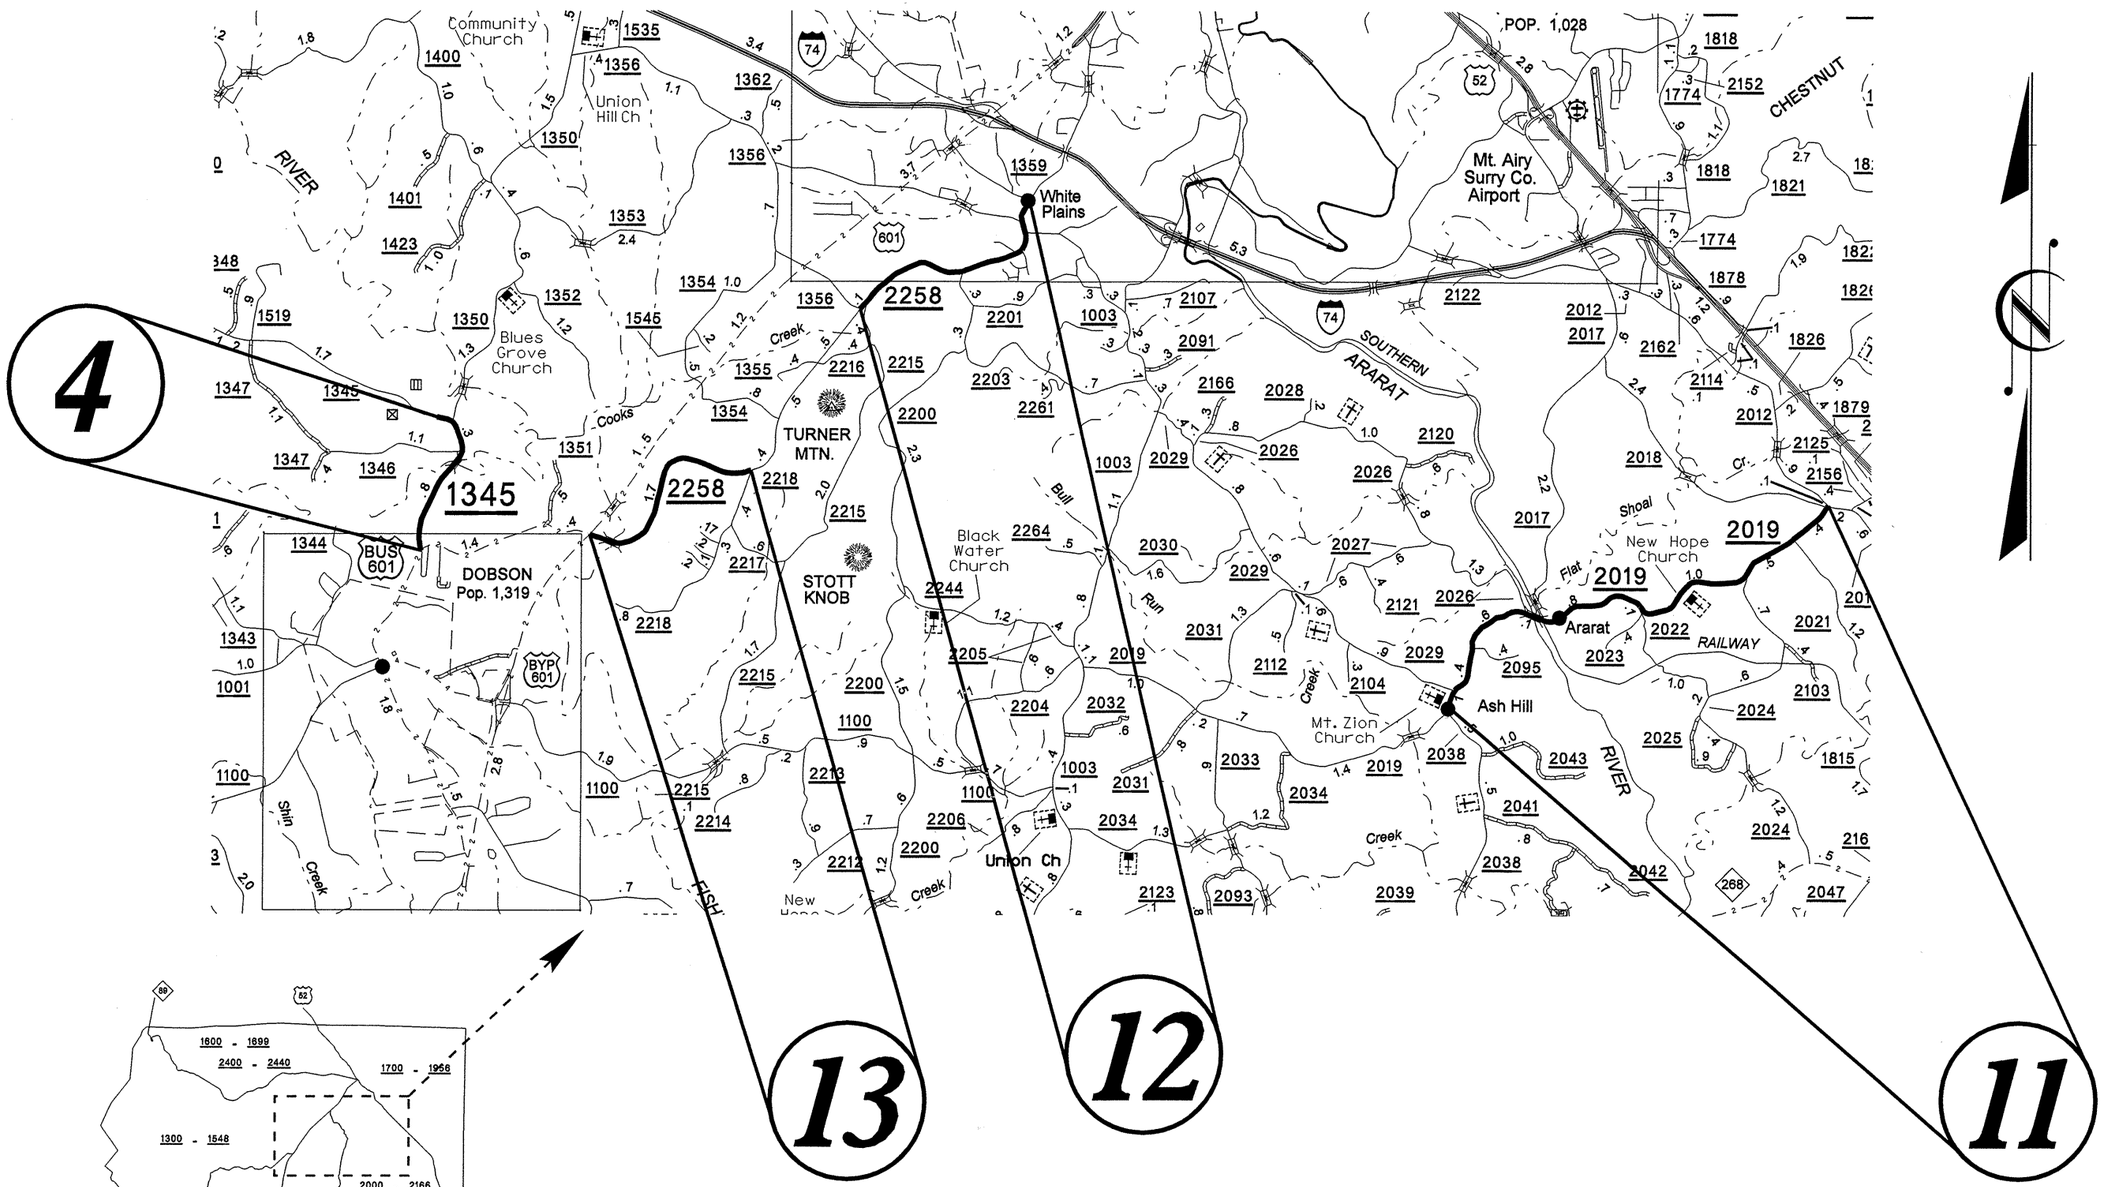

SURRY CO.