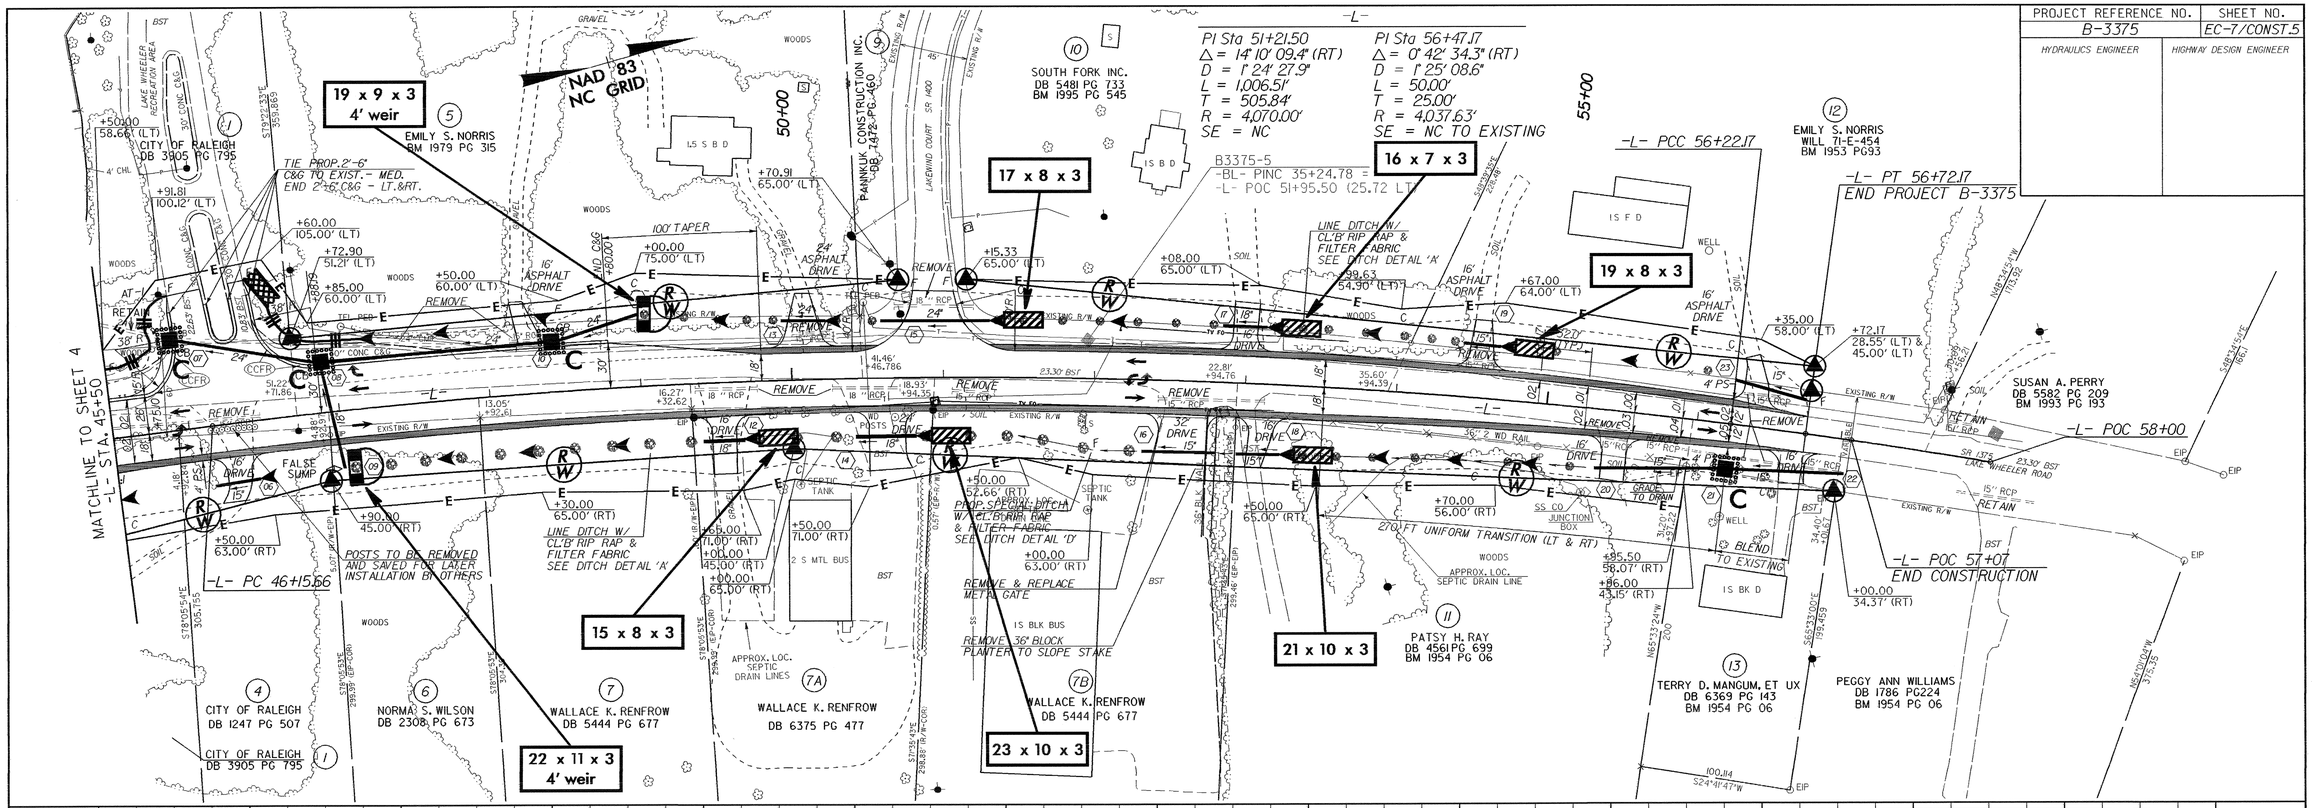PROJECT REFERENCE NO.	SHEET NO.
B-3375	EC-7/CONST.5
HYDRAULICS ENGINEER	HIGHWAY DESIGN ENGINEER