w:\squadq\b3375\Final Plans\str #1\B3375_sd_GD_01.dgn
drutcher

F.A. PROJECT NO. : BRSTP-1375(4)

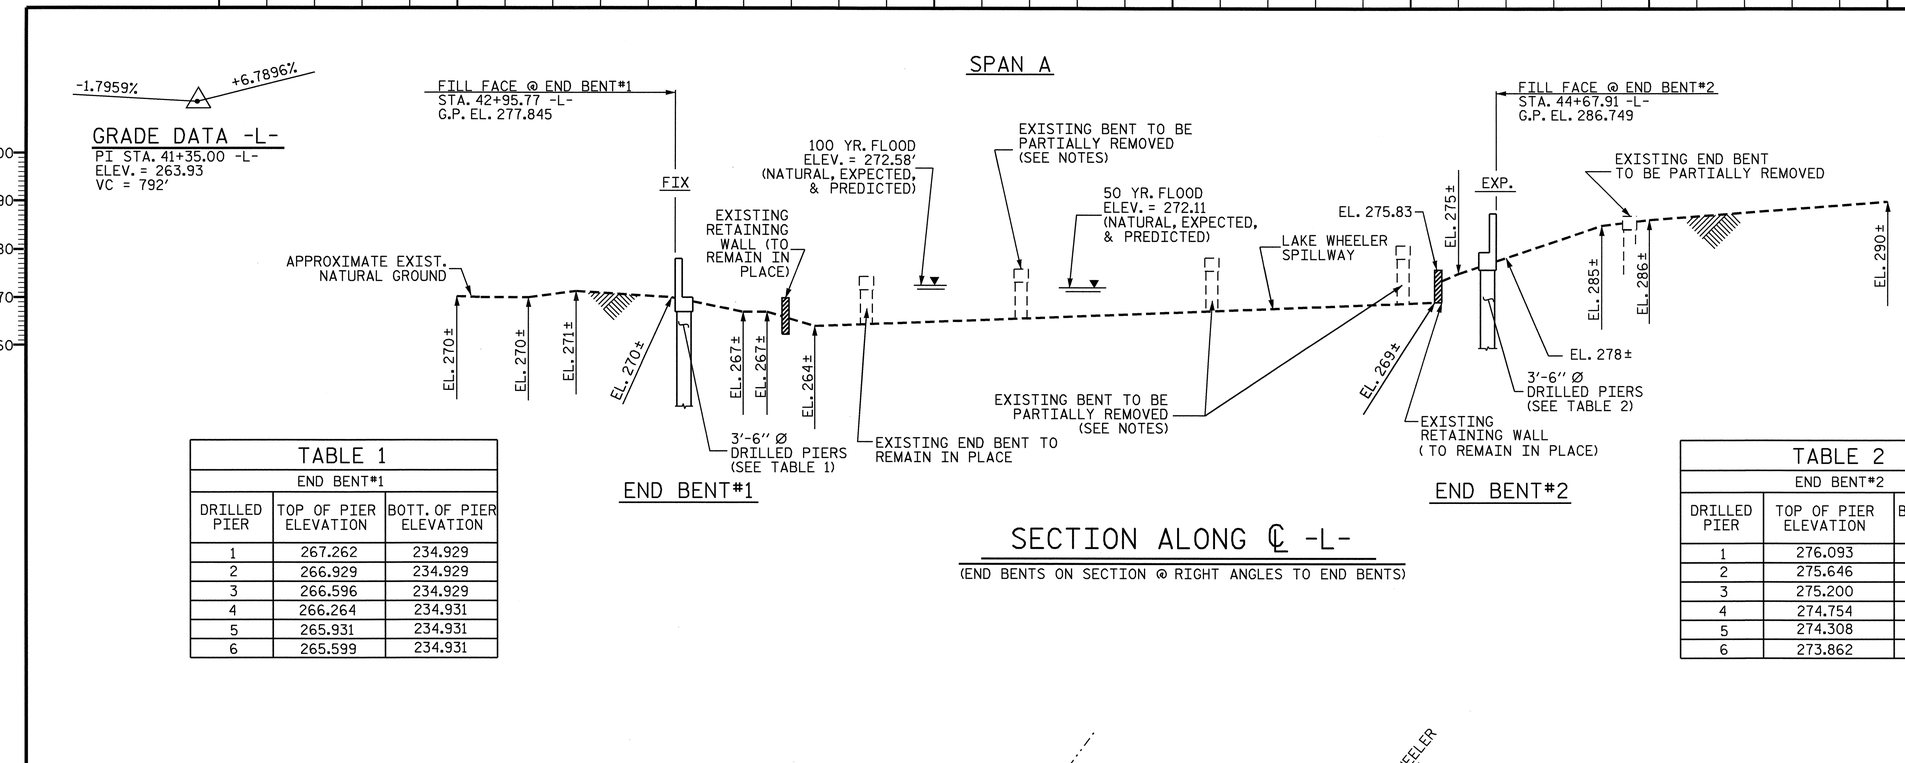

SECTION ALONG ℄ -L-

(END BENTS ON SECTION @ RIGHT ANGLES TO END BENTS)

TABLE 1		
END BENT#1		
DRILLED PIER	TOP OF PIER ELEVATION	BOTT. OF PIER ELEVATION
1	267.262	234.929
2	266.929	234.929
3	266.596	234.929
4	266.264	234.931
5	265.931	234.931
6	265.599	234.931

TABLE 2		
END BENT#2		
DRILLED PIER	TOP OF PIER ELEVATION	BOTT. OF PIER ELEVATION
1	276.093	229.926
2	275.646	229.979
3	275.200	234.950
4	274.754	242.004
5	274.308	241.975
6	273.862	241.945

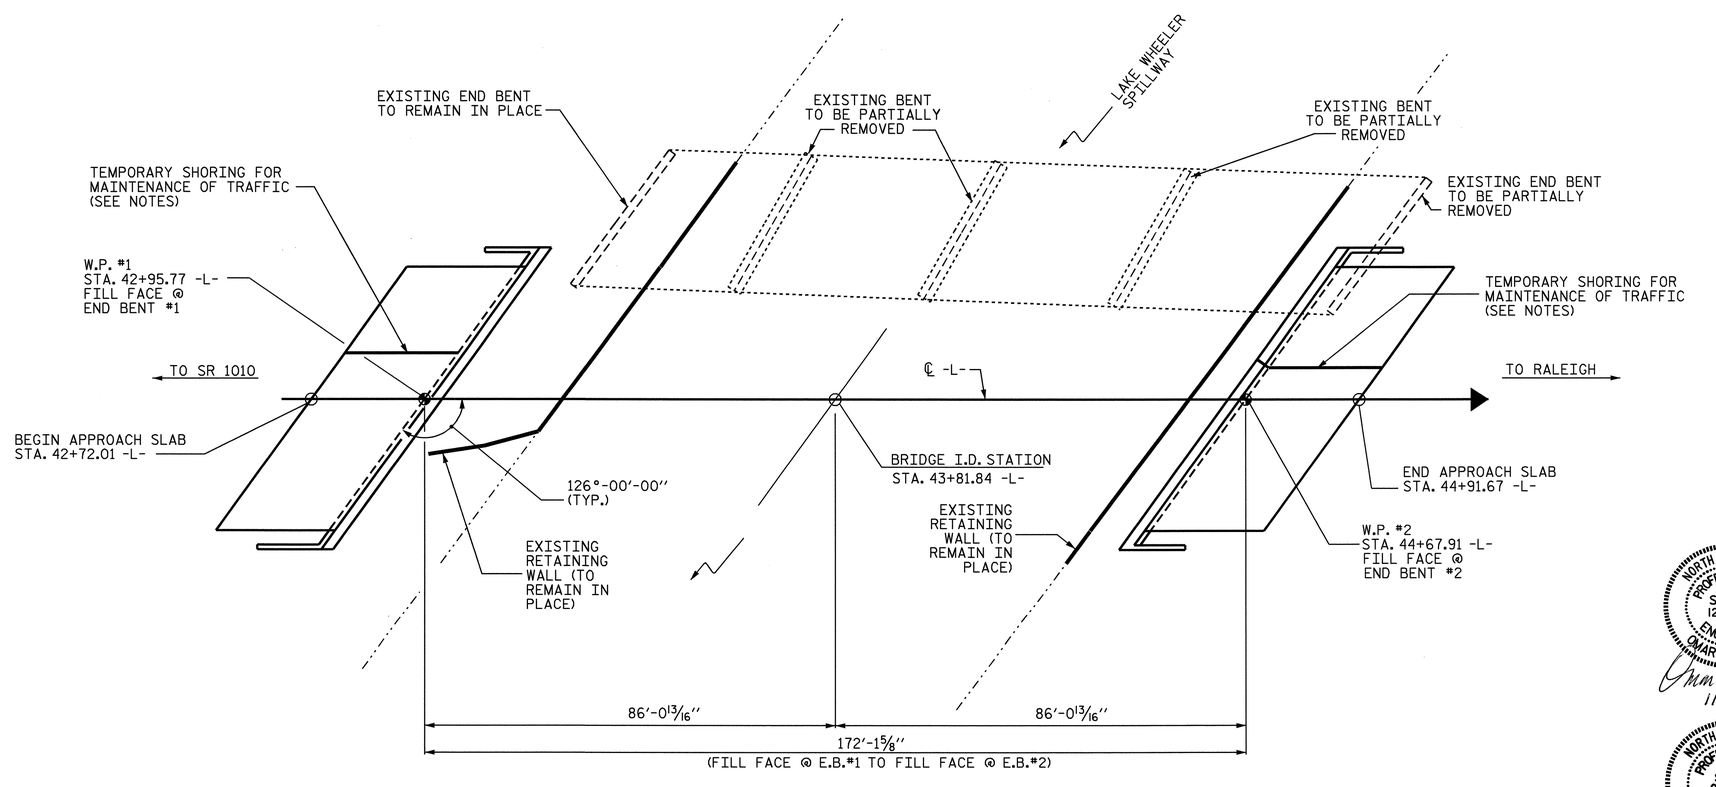

PLAN

(DRILLED PIERS AND WING PILES NOT SHOWN FOR CLARITY)
(FOR STAGING DETAILS, SEE "PROPOSED CONSTRUCTION STAGING" SHEETS)

NORTH CAROLINA PROFESSIONAL SEAL 12274 ENGINEER OMAR R. AZIZI
11/4/05

NORTH CAROLINA PROFESSIONAL SEAL 025516 ENGINEER EMILY E. MURRAY
11/4/05

DRAWN BY : M.D.PISO DATE : 11/04
CHECKED BY : W.D.CRUTCHER DATE : 11/04

PROJECT NO. B-3375
WAKE COUNTY
STATION: 43+81.84 -L-

SHEET 1 OF 3 REPLACES BRIDGE # 471

STATE OF NORTH CAROLINA
DEPARTMENT OF TRANSPORTATION
RALEIGH

GENERAL DRAWING

FOR BRIDGE OVER LAKE WHEELER SPILLWAY ON SR 1375 BETWEEN SR 1010 & RALEIGH

REVISIONS						SHEET NO.
NO.	BY:	DATE:	NO.	BY:	DATE:	S-1
1			3			TOTAL SHEETS
2			4			37

STR. #1