CH ENGINEERING
PO BOX 30128
RALEIGH, NC 27622
TELE 919.788.0224
FAX 919.788.0232

PROJ. REFERENCE NO.	SHEET NO.
B-3375	TCP-9

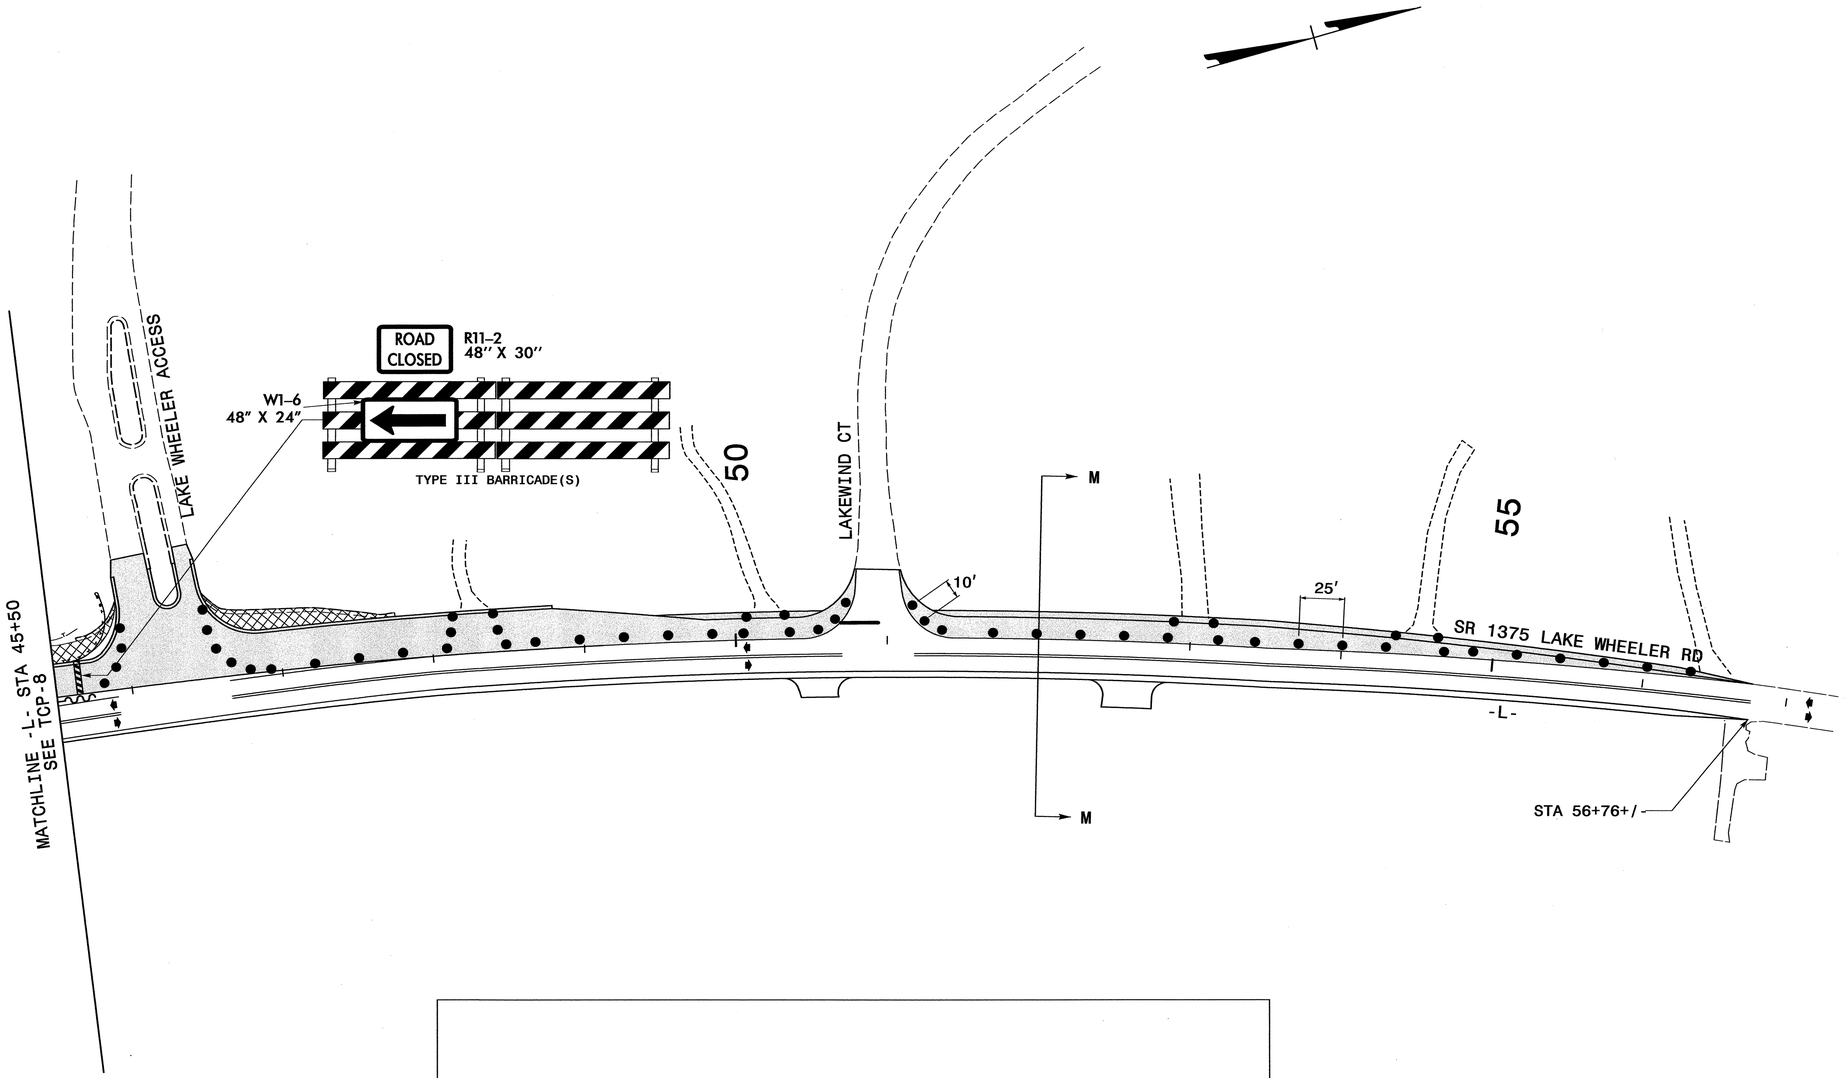

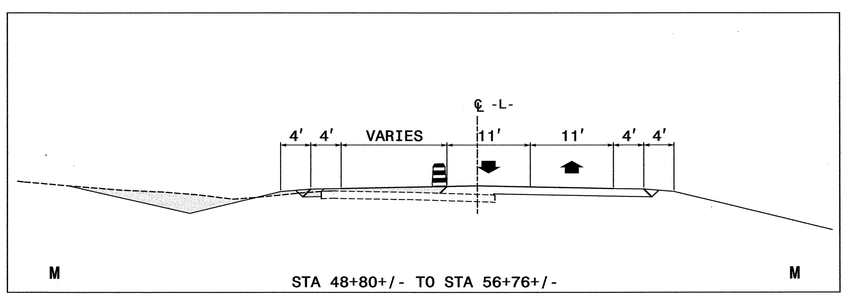

STA 48+80+/- TO STA 56+76+/-

NORTH CAROLINA PROFESSIONAL SEAL 21047 ENGINEER KEVIN W. BISBY
10-11-2004

PHASE III - STEP 1

SCALE:	NONE
DATE:	4/2004
DWG. BY:	KWB
DESIGN BY:	KWB
REVIEWED BY:	TRH

DIVISION OF HIGHWAYS
TRANSPORTATION BUILDING
TRAFFIC ENGINEERING BRANCH
TRAFFIC CONTROL

REVISIONS

CADD FILE

10/11/2004