CH ENGINEERING
PO BOX 30128 RALEIGH, NC 27622
TELE 919.788.0224 FAX 919.788.0232

PROJ. REFERENCE NO.	SHEET NO.
B-3375	TCP-5

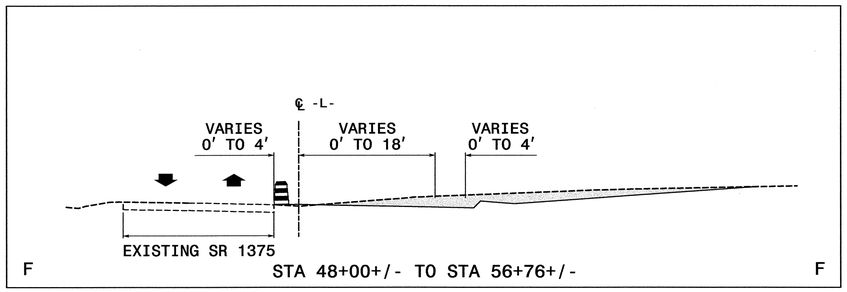

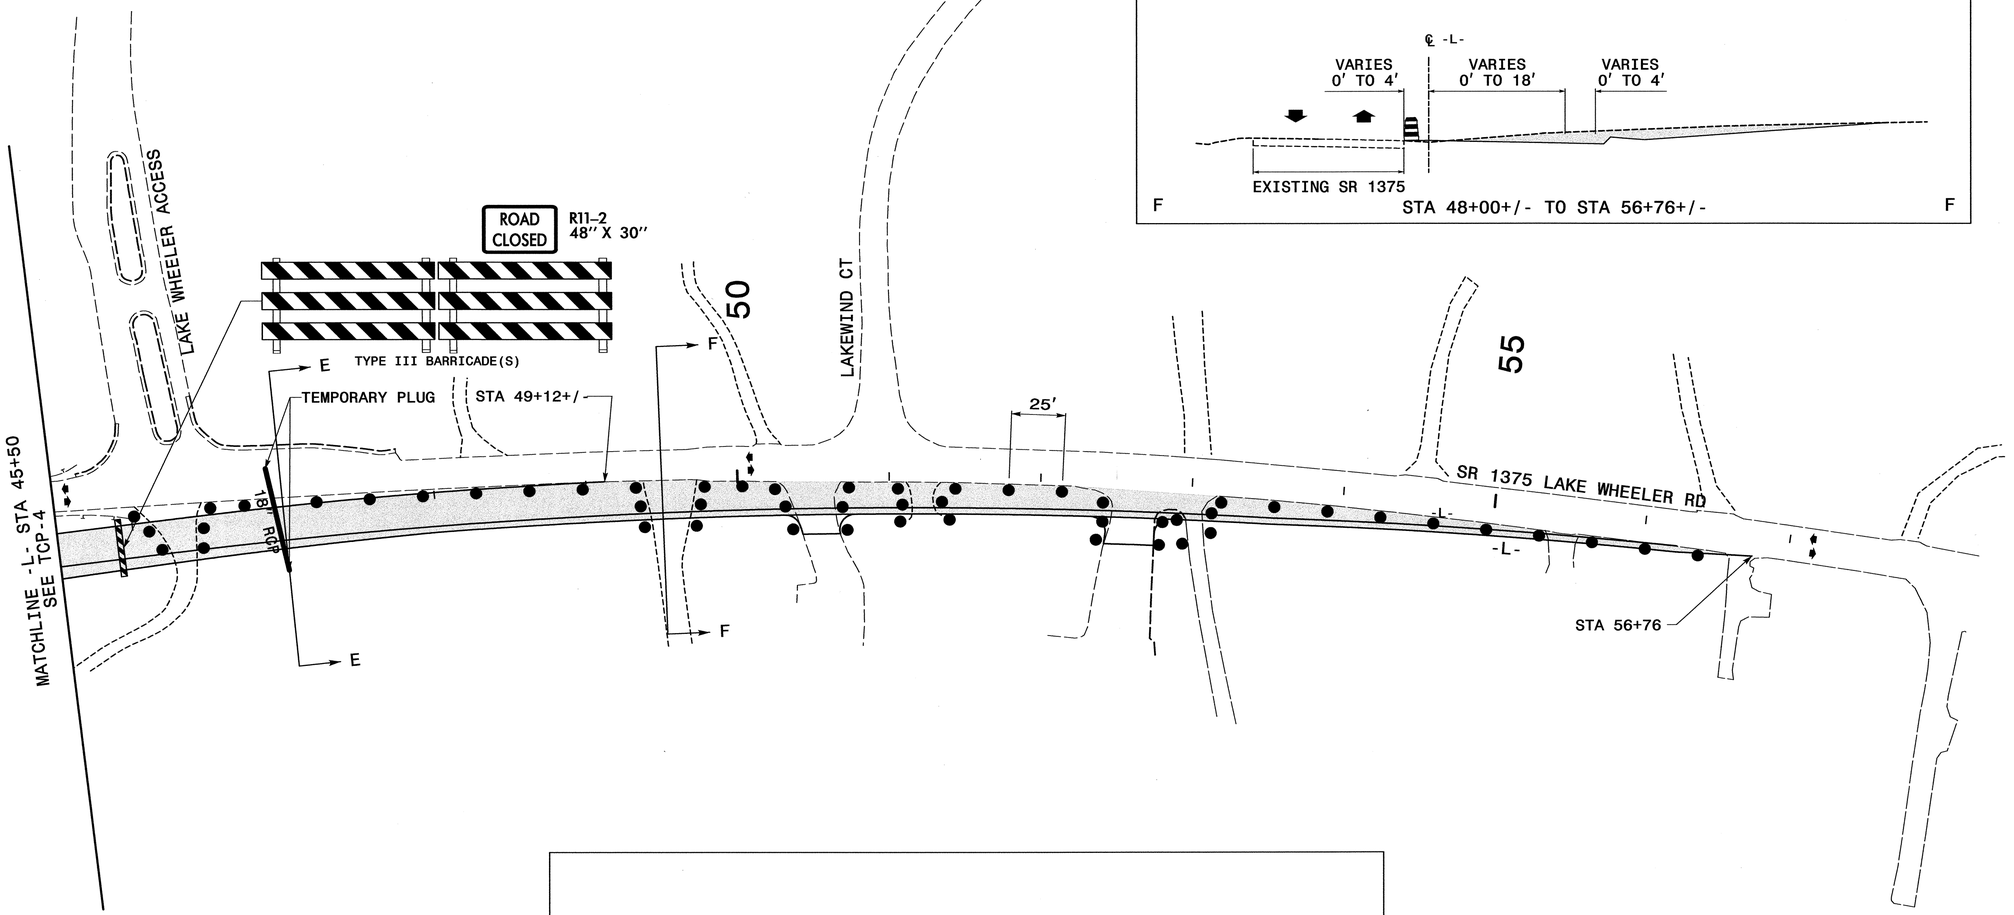

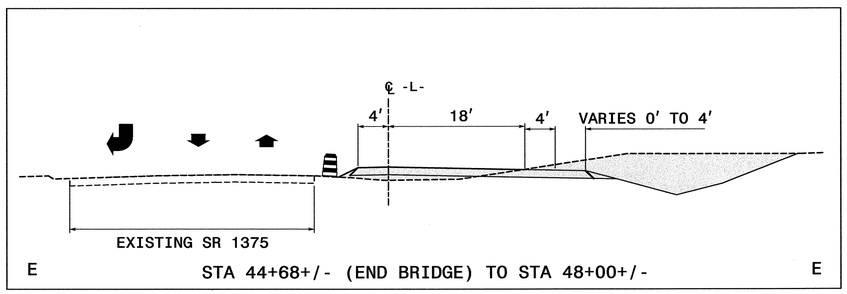

NORTH CAROLINA PROFESSIONAL ENGINEER SEAL 21047 KEVIN W. BISBY
12-30-2004

PHASE I - STEP 2

SCALE:	NONE
DATE:	4/2004
DWG. BY:	KWB
DESIGN BY:	KWB
REVIEWED BY:	TRH

DIVISION OF HIGHWAYS PROJECT DEVELOPMENT & ENVIRONMENTAL ANALYSIS BRANCH

REVISIONS	
CADD FILE	

12/30/2004 B:\bisbk AM N:\Projects\NBME\B-3375\TIFs\TIGs\TCP01_B3375_01.dgn