PROJECT REF. NO.	SHEET NO.	TOTAL SHEETS
33024.1.1	4	11
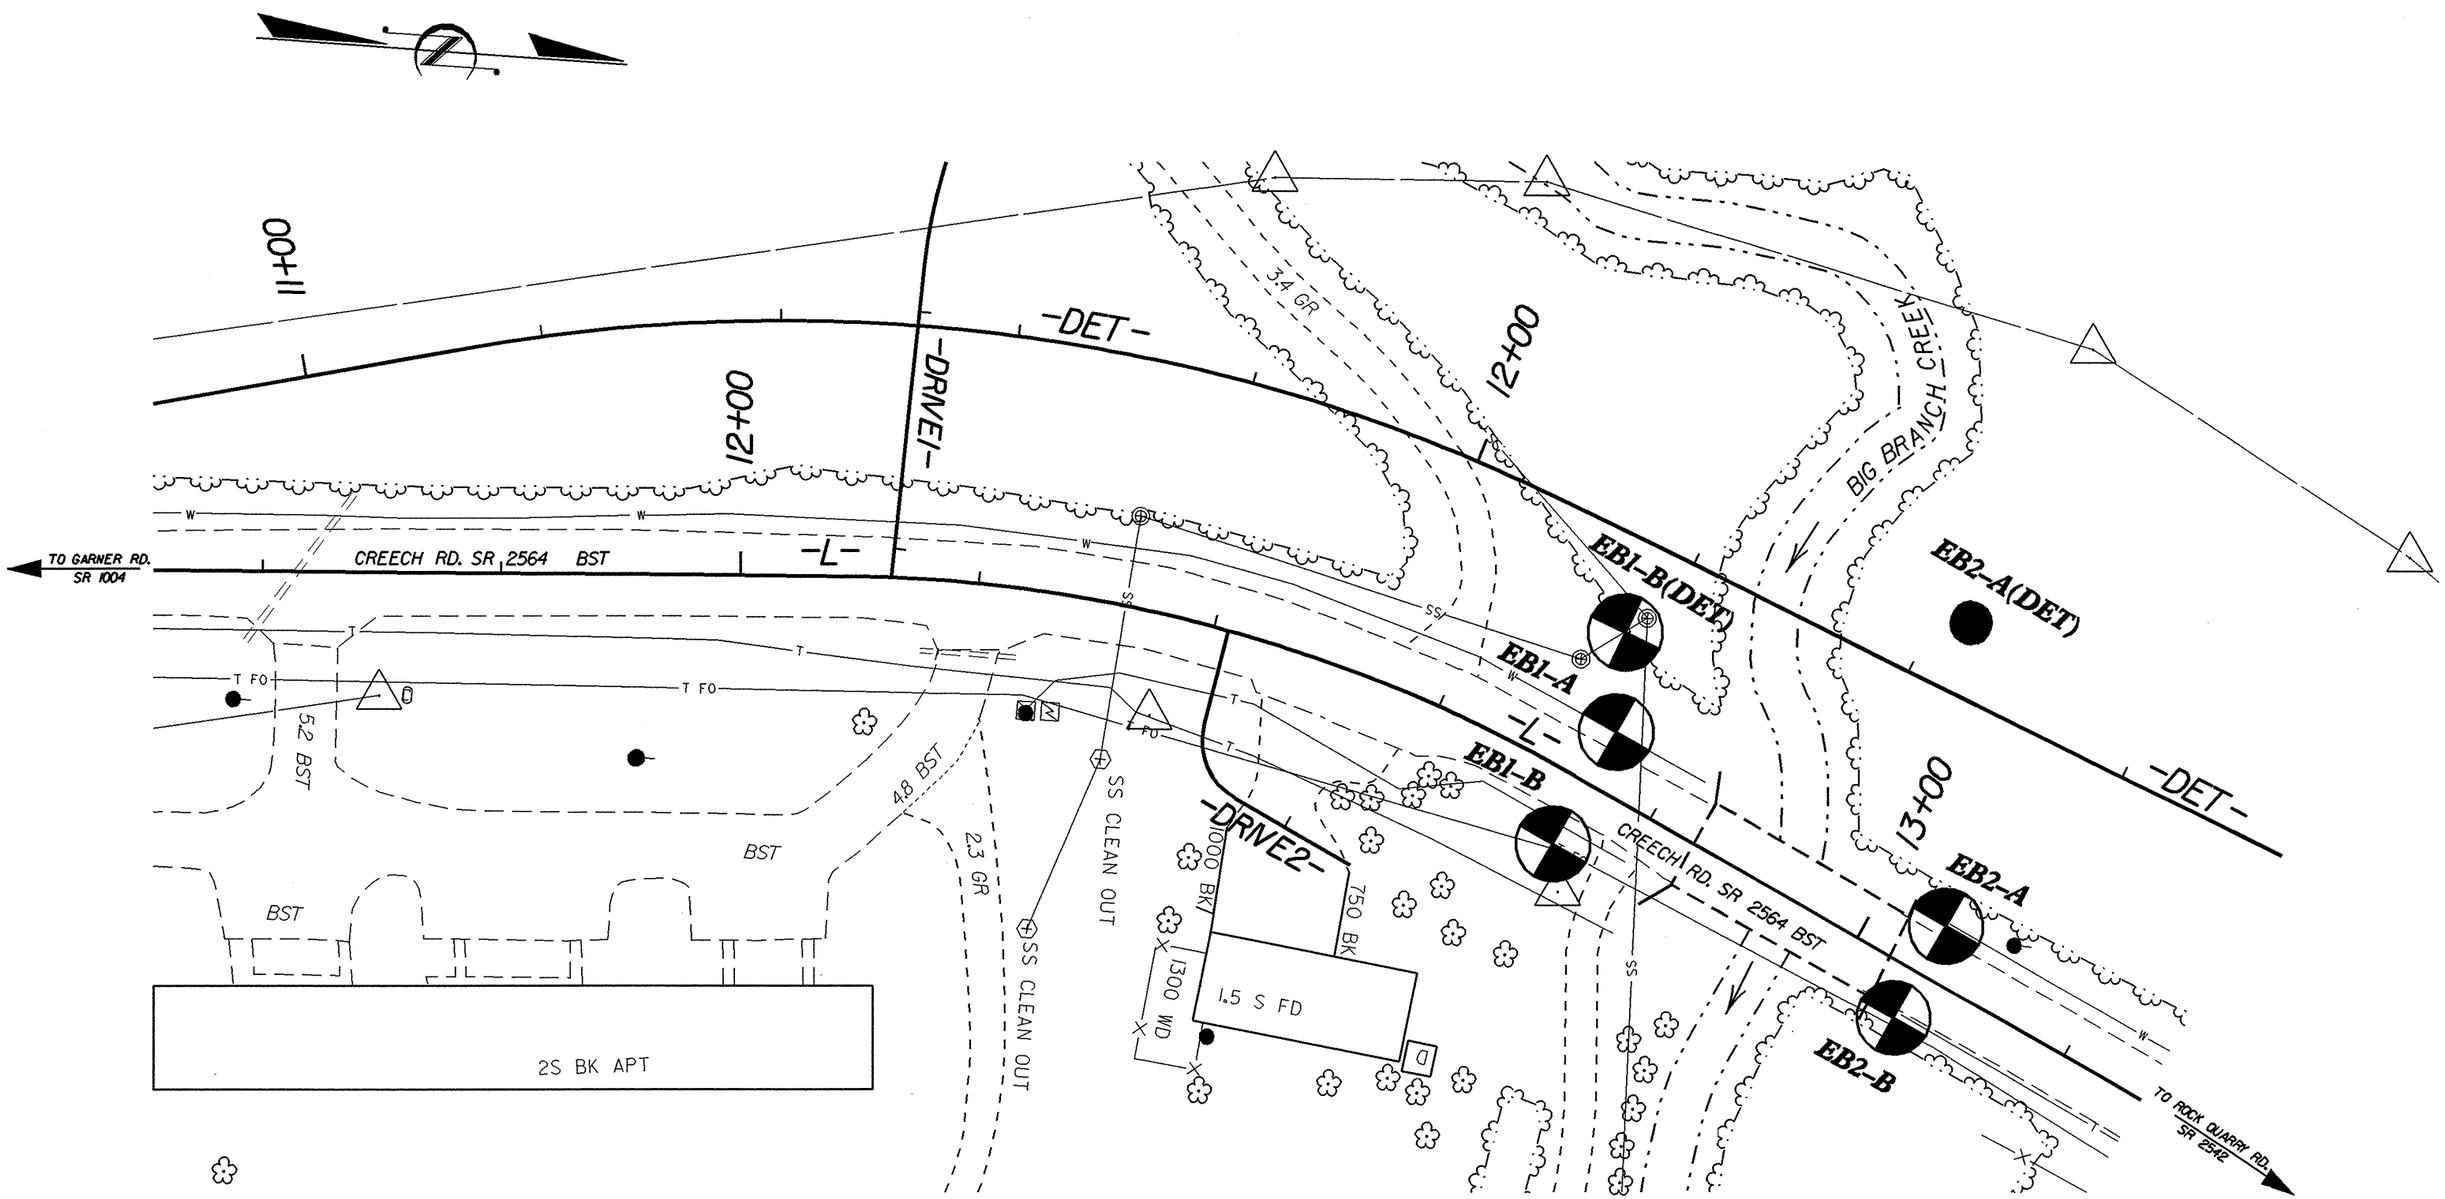
TEST SITE PLAN