PROFILE 4.7 m RT

(SCALE IN METERS)
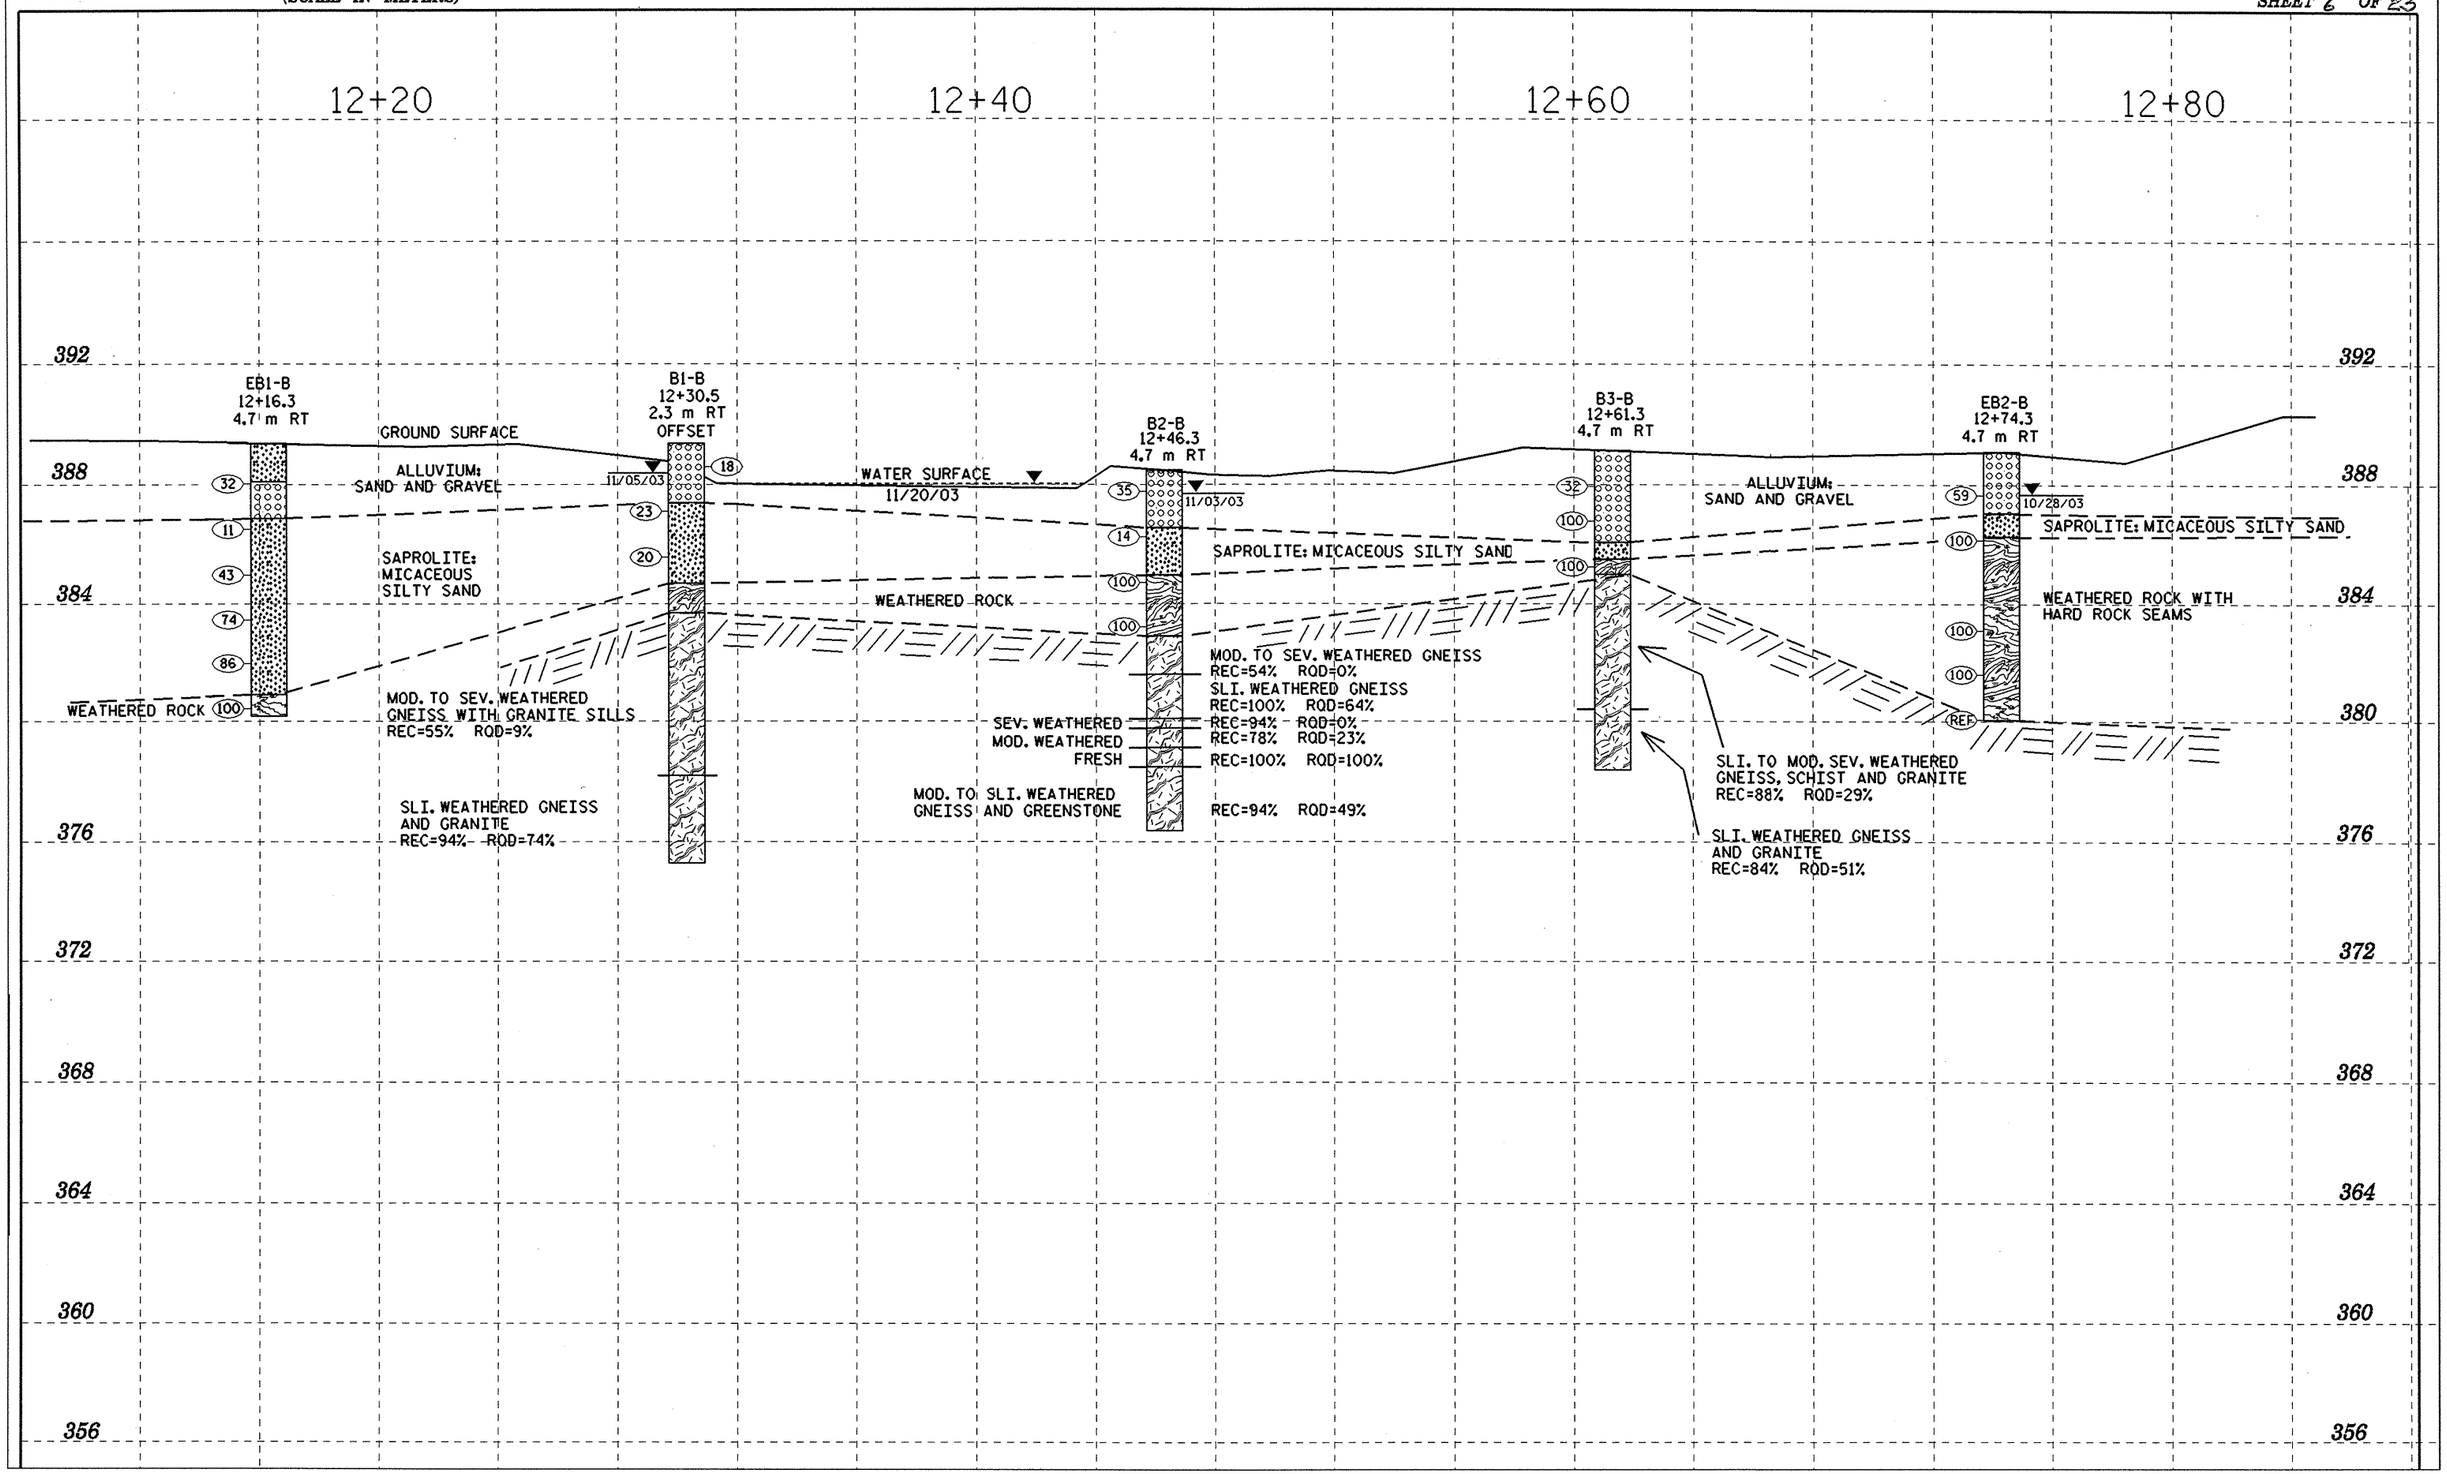
PROJECT 8.2761001
COUNTY WILKES
SHEET 6 OF 23