STATE PROJECT NO.	TIP NO.	SHEET NO.
8.2761001	B-3266	5 OF 23
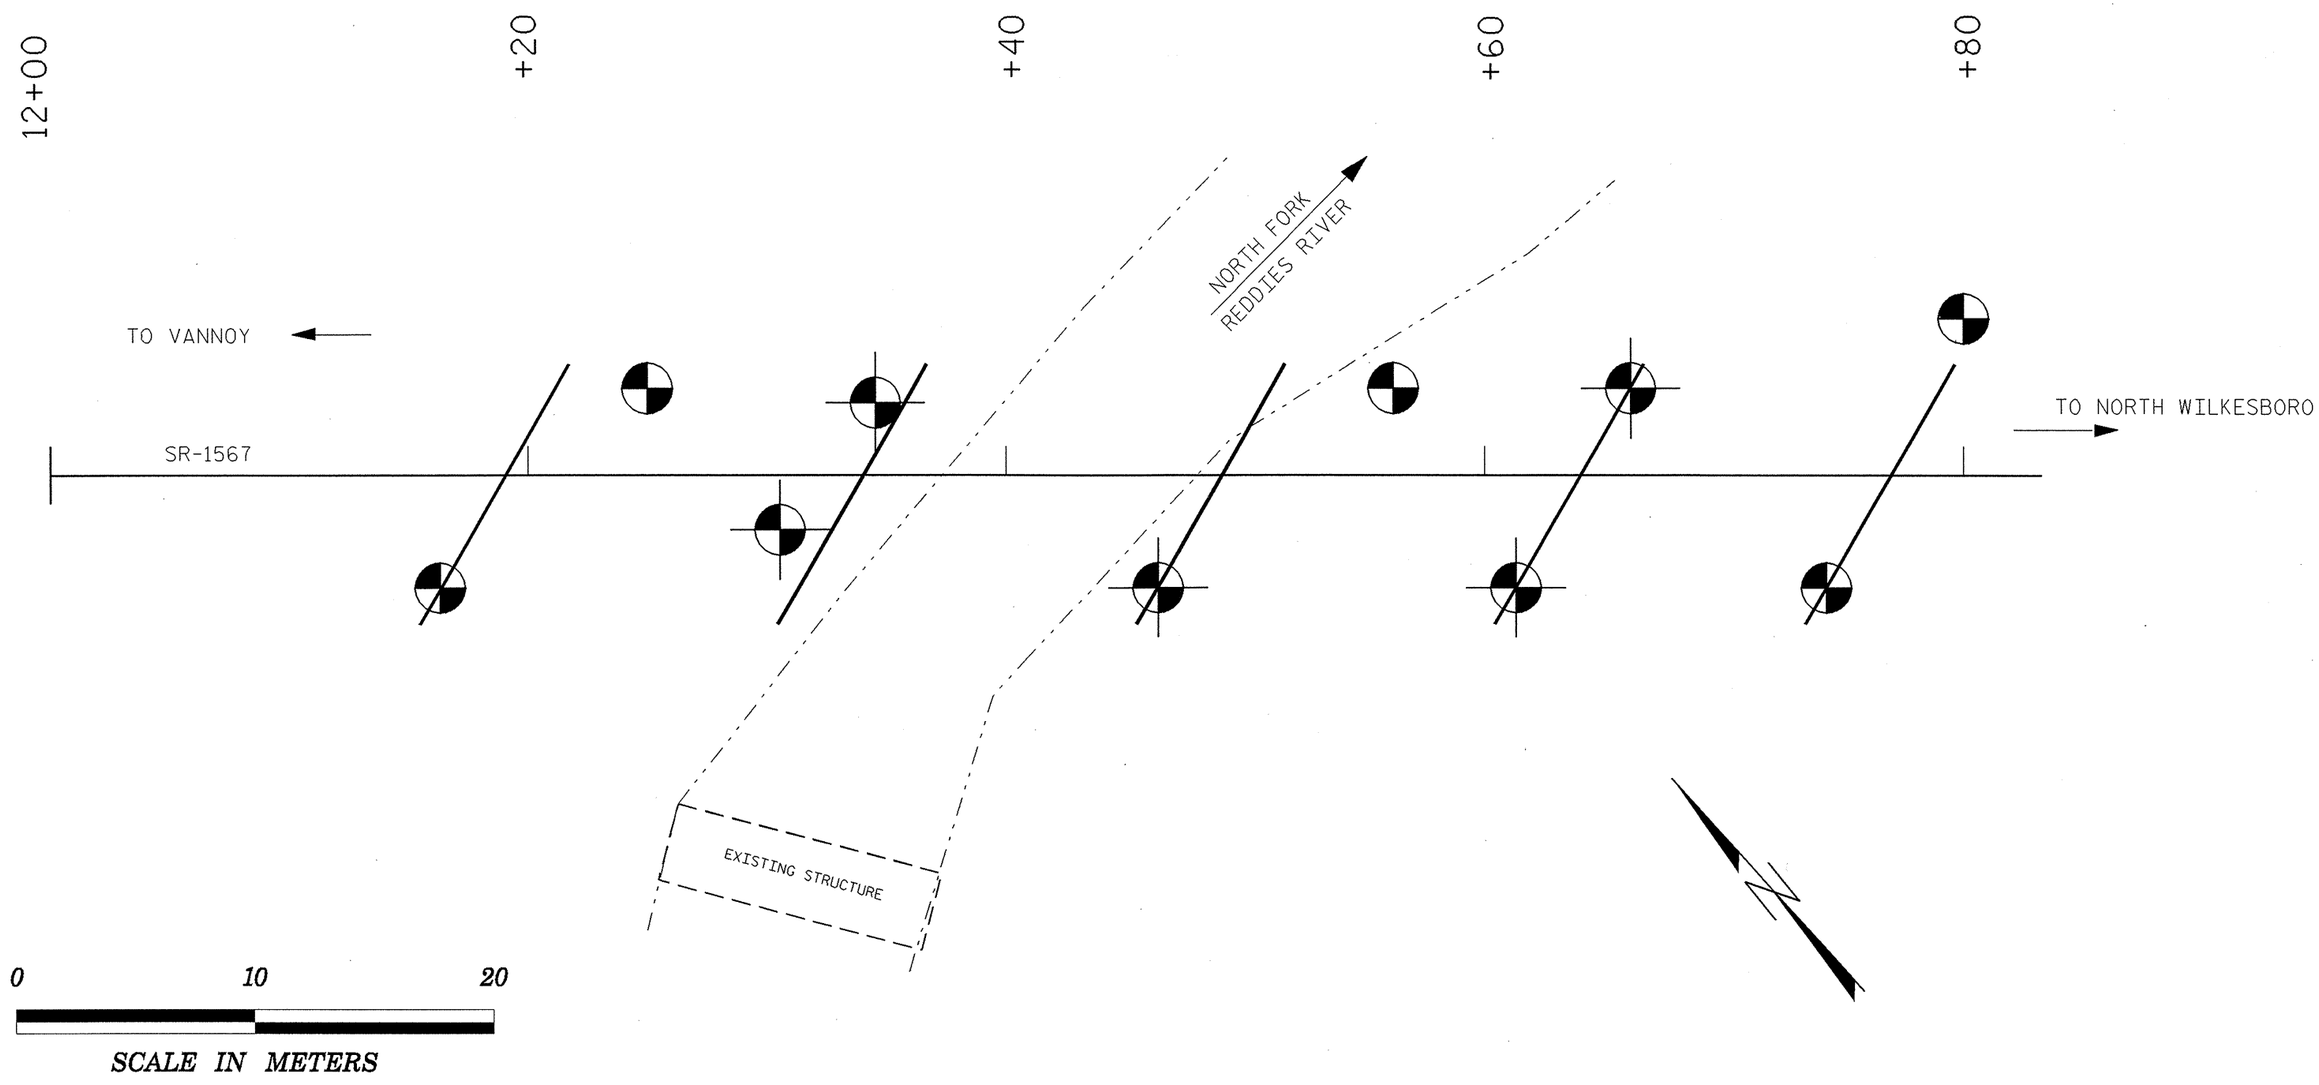
BORING LOCATIONS
PLAN VIEW