STATE PROJECT NO.	TIP NO.	SHEET NO.
32971.1.1	B-3266	6 OF 10
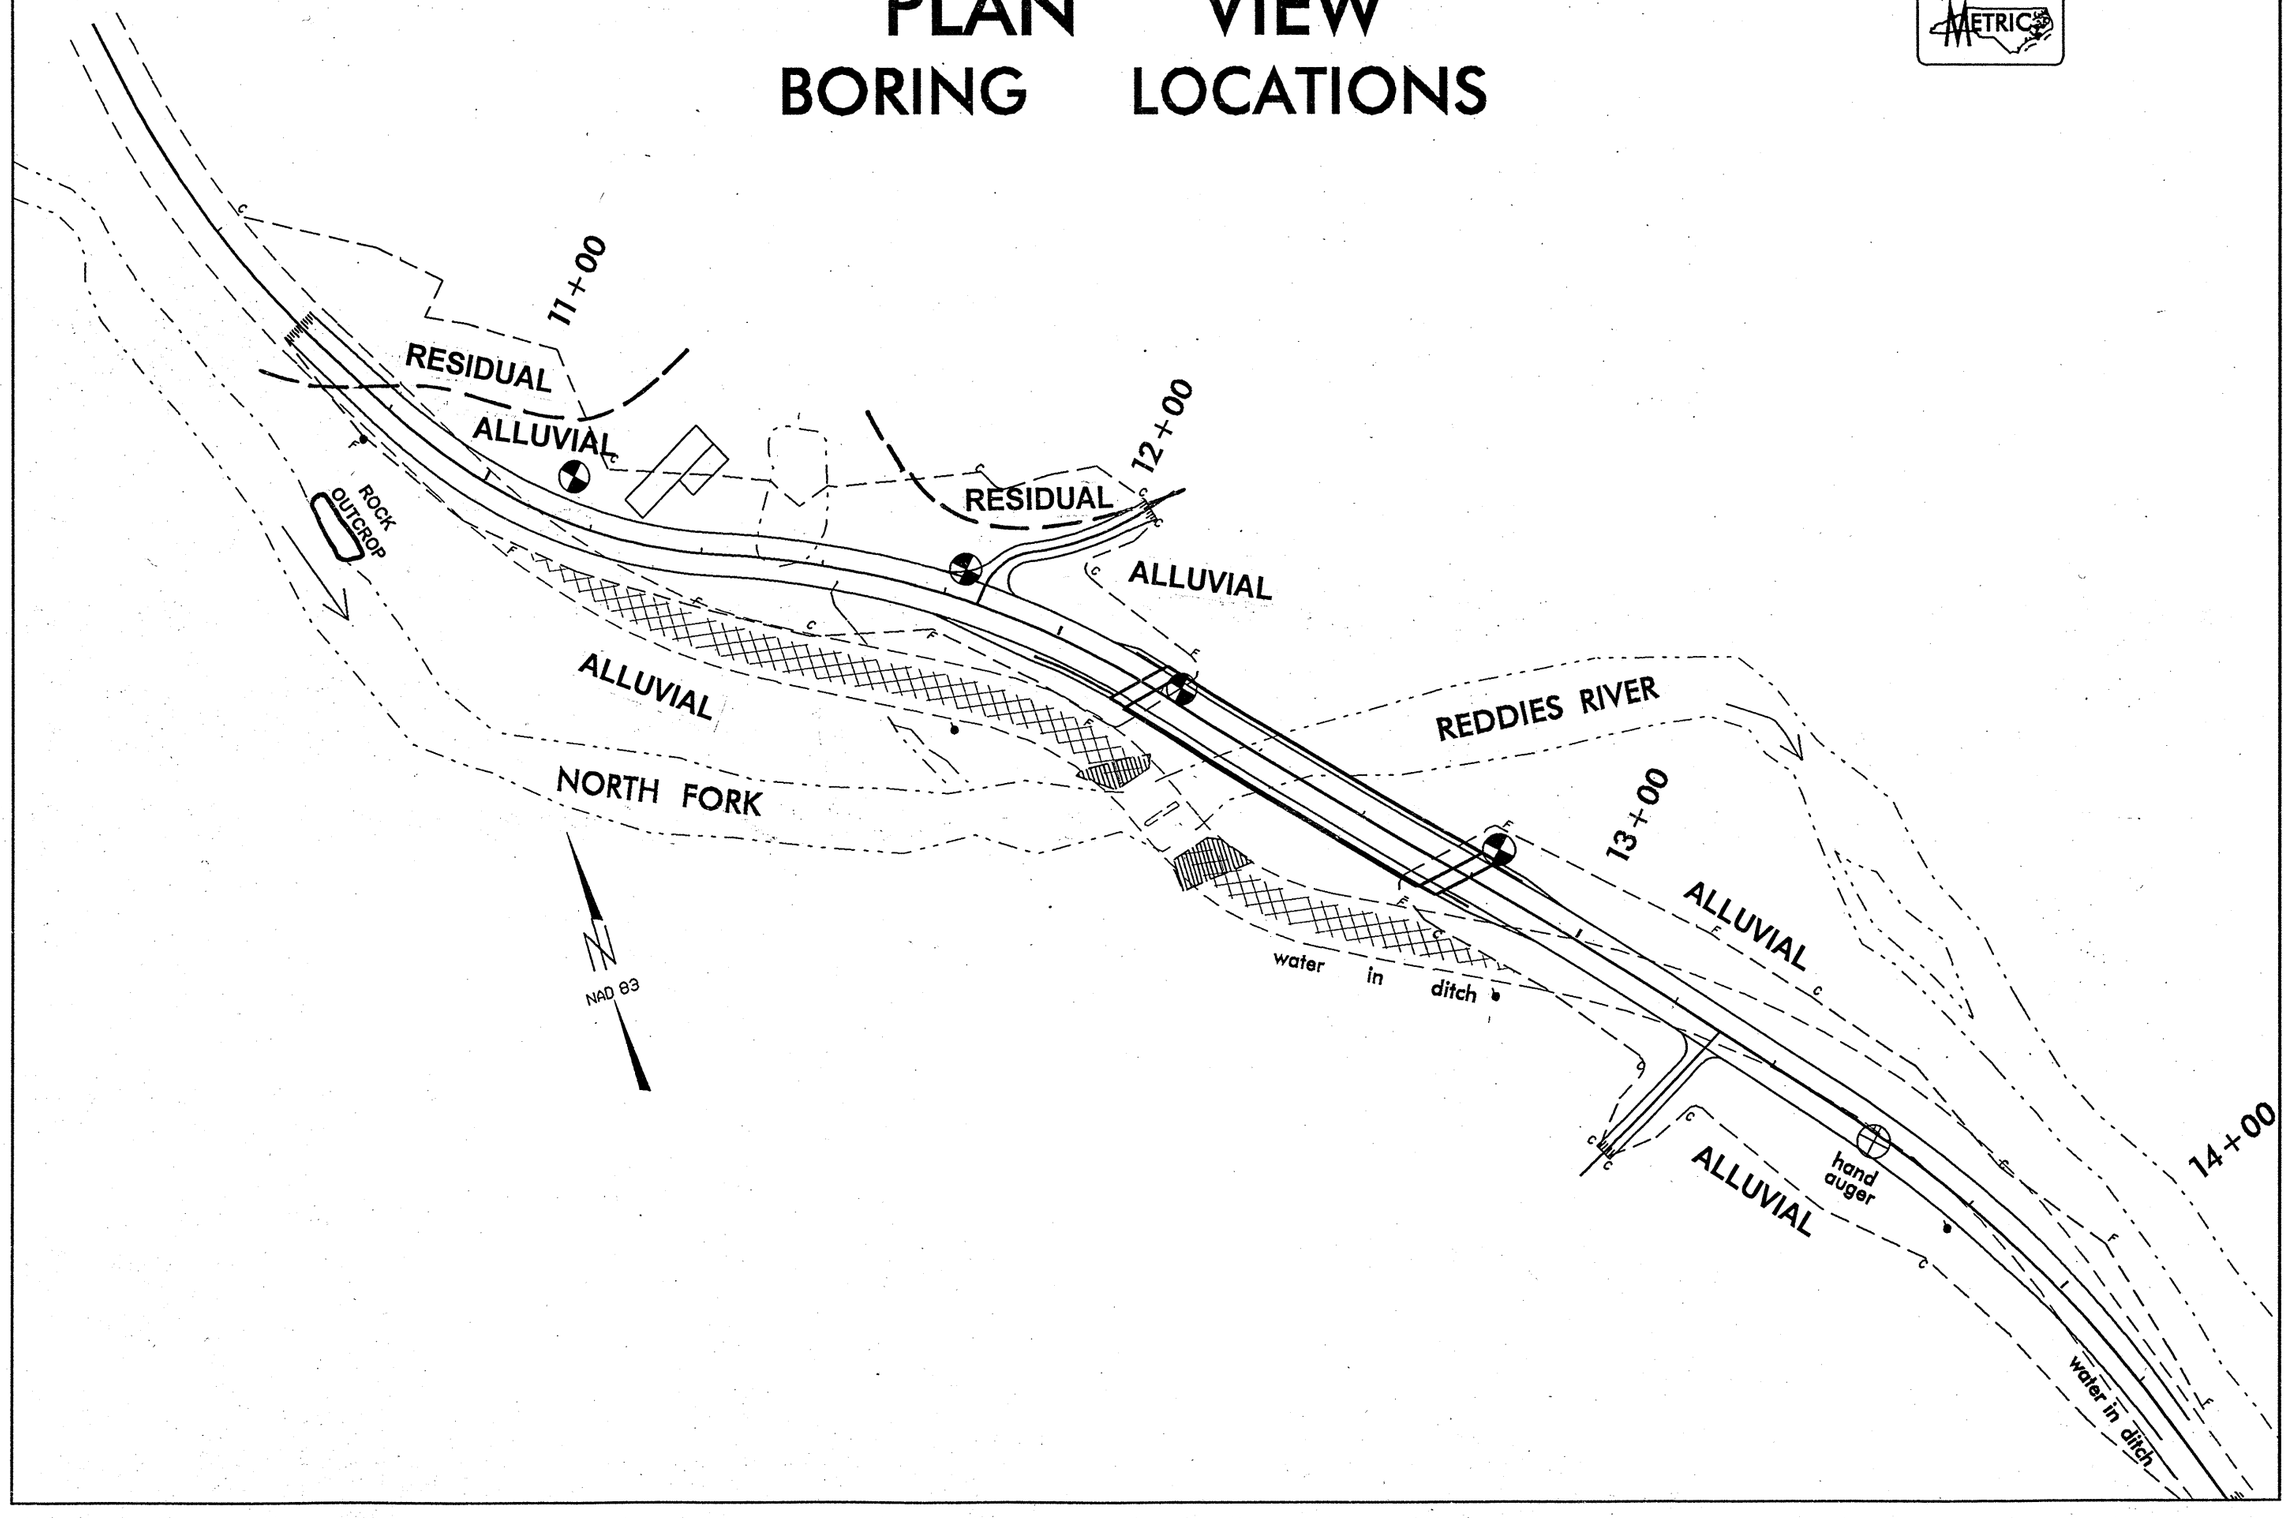
PLAN VIEW
BORING LOCATIONS