PROJECT REFERENCE NO.	SHEET NO.
R-4408	4

ROADWAY DESIGN ENGINEER

NORTH CAROLINA PROFESSIONAL SEAL 14493 ENGINEER JAMES STEPHEN GODDWIN JR.

1-7-05

NOT TO SCALE

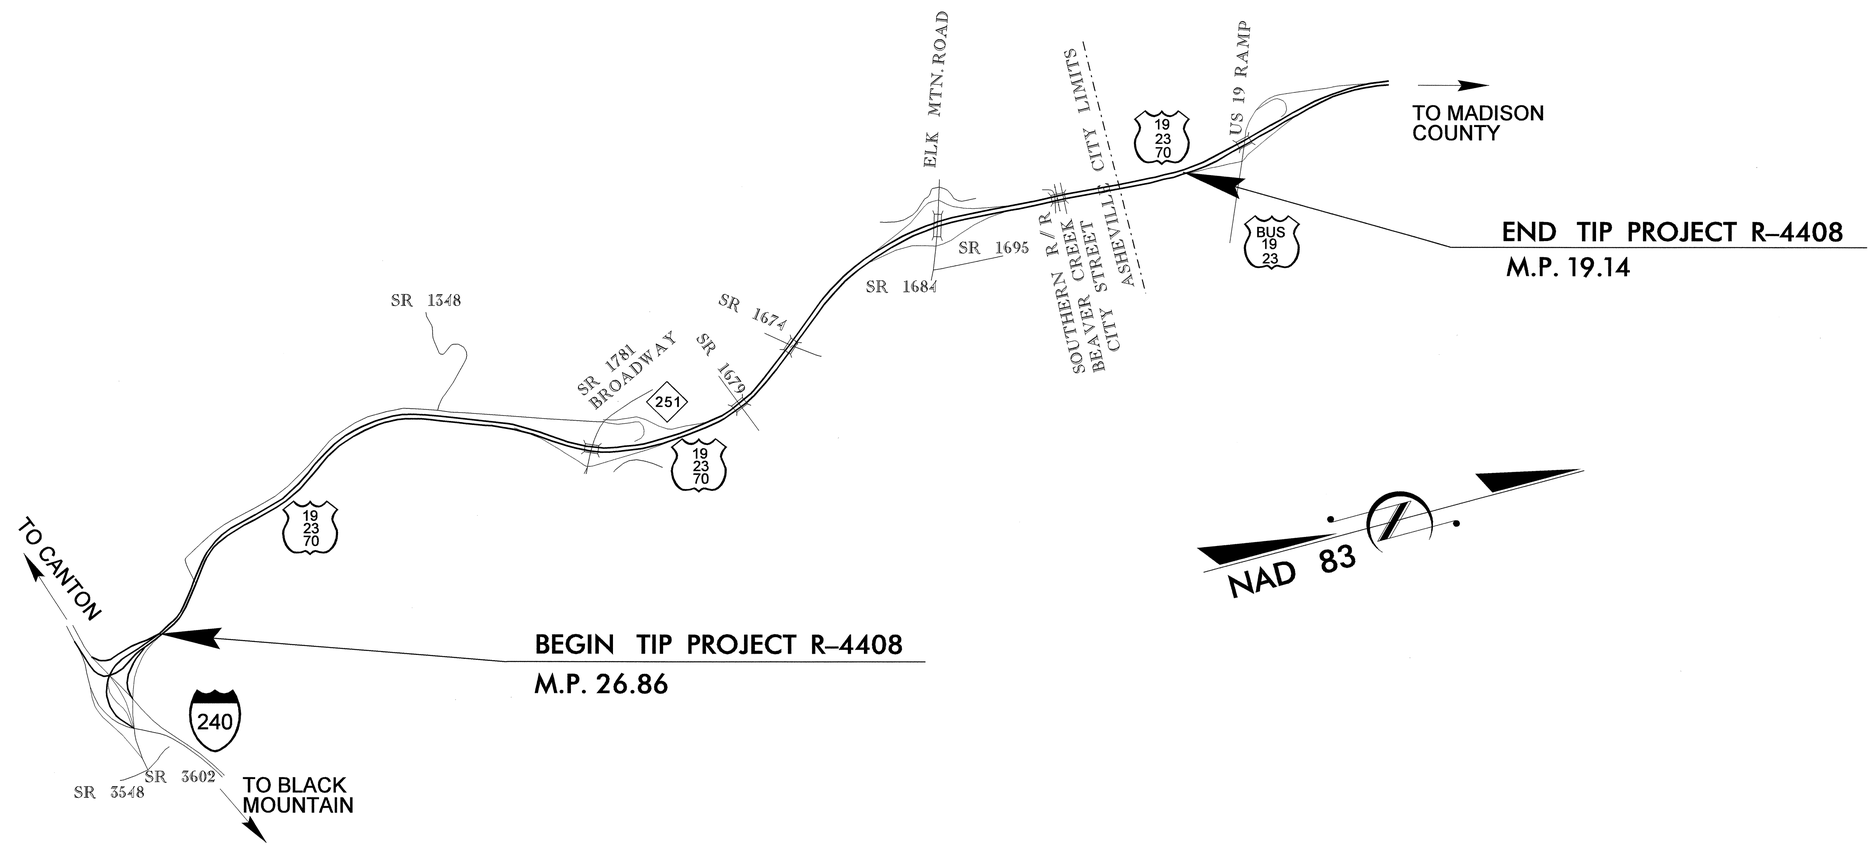

07-JAN-2005 14:45
r4408_rdy_S4.dgn
MRHussey AT

8/17/99

RD195134 Friday January 07 2005 r4408_rdy_S4.m MRHussey rd-04oce34