METRIC	PROJECT REFERENCE NO.	SHEET NO.
	R-977A	EC-31/CONST.29
5 0 10	HIGHWAY DESIGN ENGINEER	HYDRAULICS ENGINEER
CONST.REV.		
R/W REV.		

CLEARING AND GRUBBING
EROSION CONTROL FOR
CONSTRUCTION SHEET 29

NOTE:
PLACE TEMPORARY ROCK SEDIMENT DAMS TYPE- B AND TEMPORARY ROCK SILT CHECKS TYPE-A AT DRAINAGE OUTLETS.

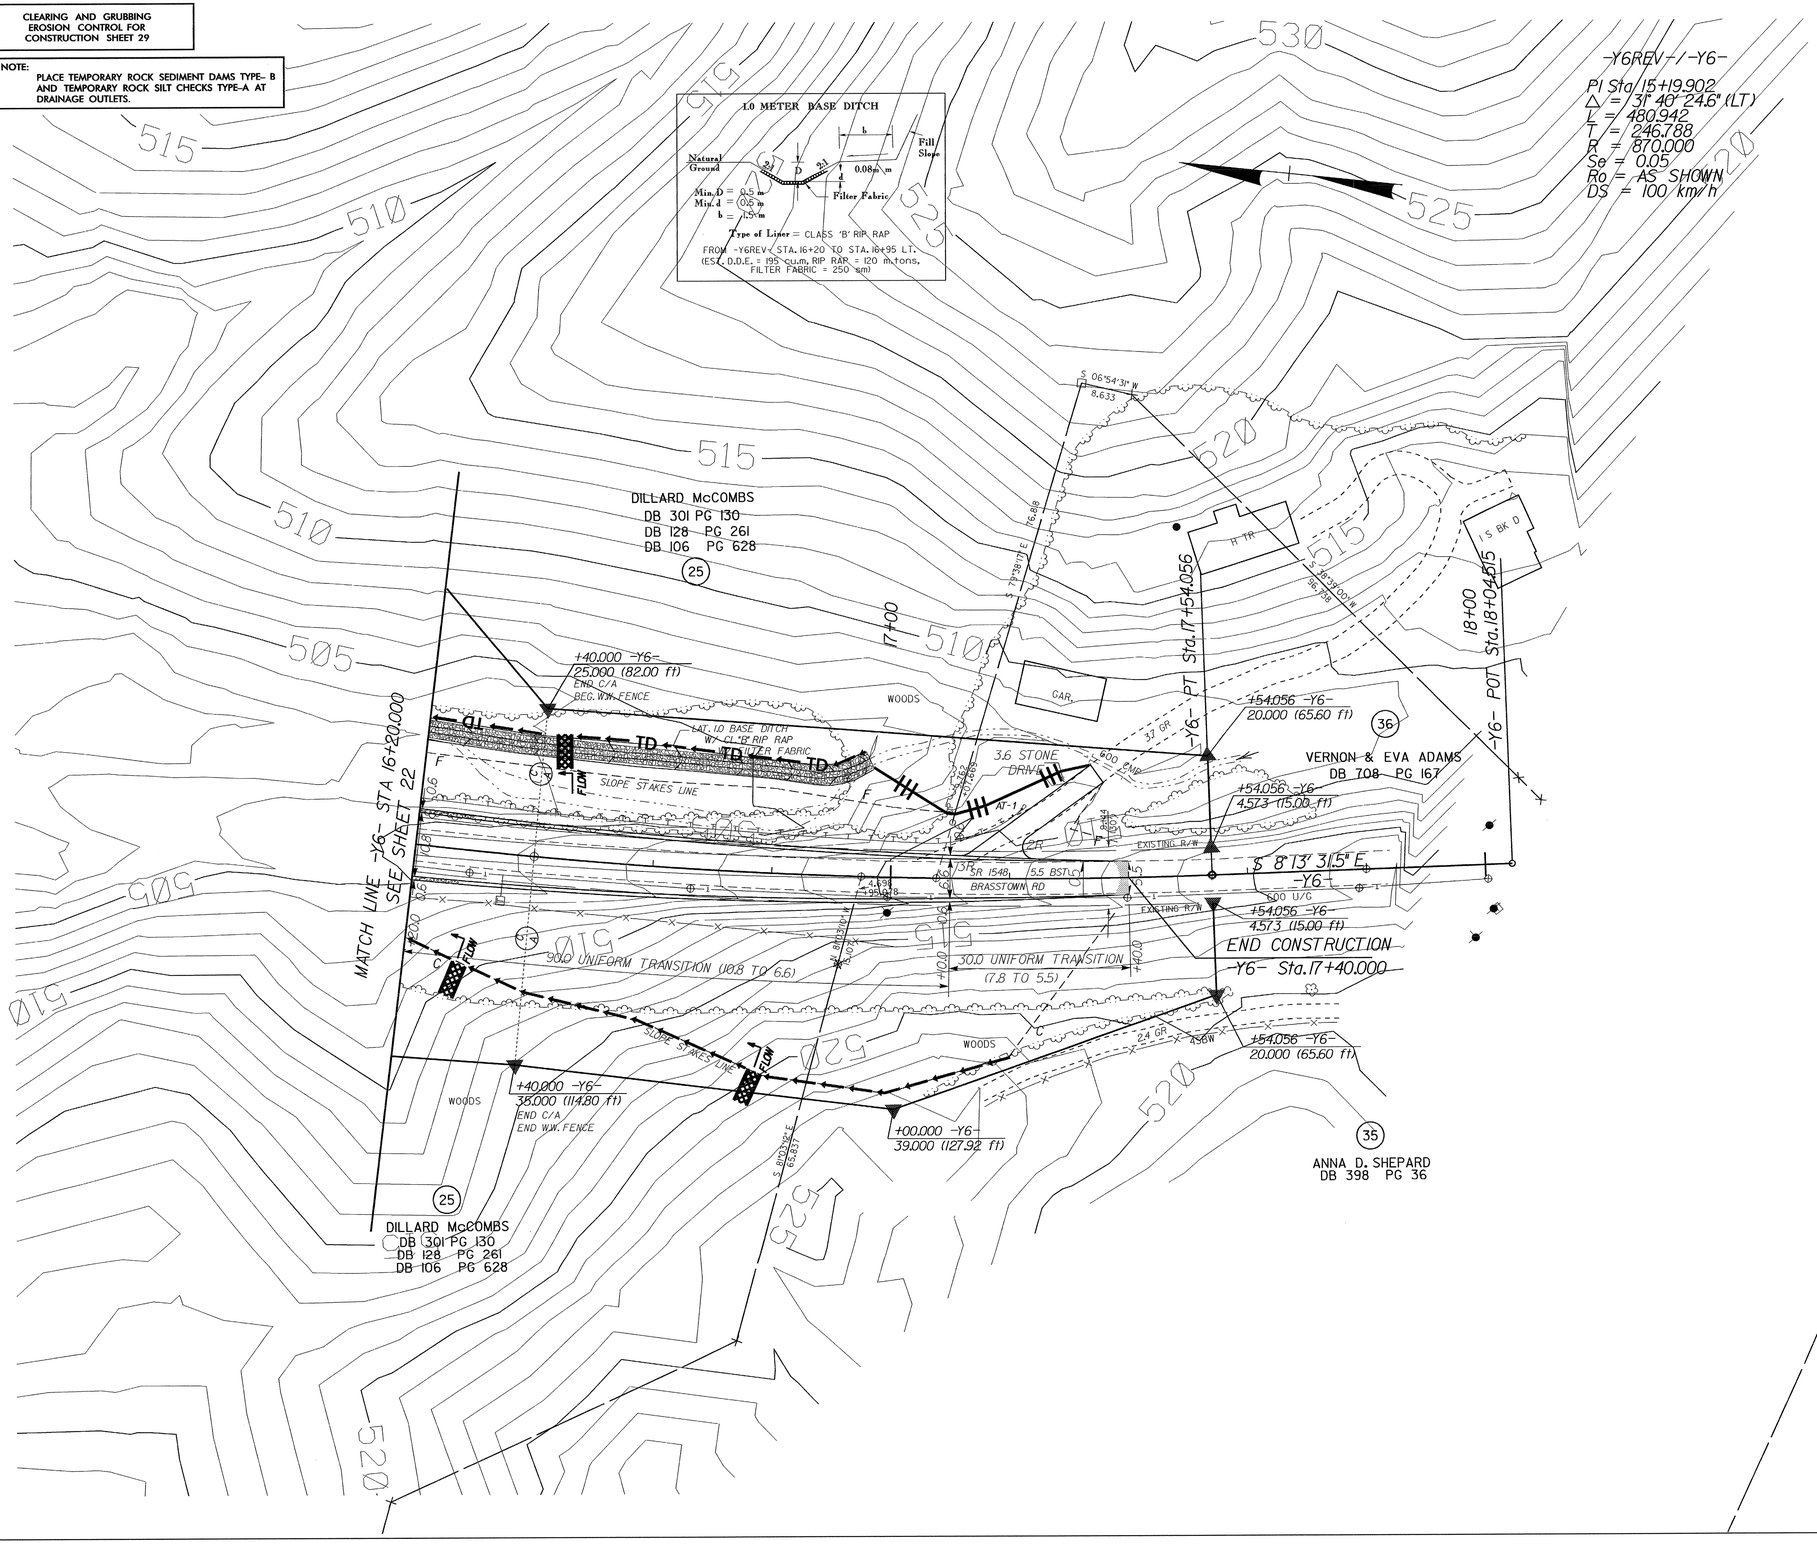

SEE SHEET 57 FOR -Y6- PROFILE
SEE PROFILES FOR DITCH GRADES