PROJECT 34357.1.1
COUNTY CHEROKEE
SHEET 7 OF 17

SECTION ON SKEW THROUGH EB1

(SCALE IN METERS)

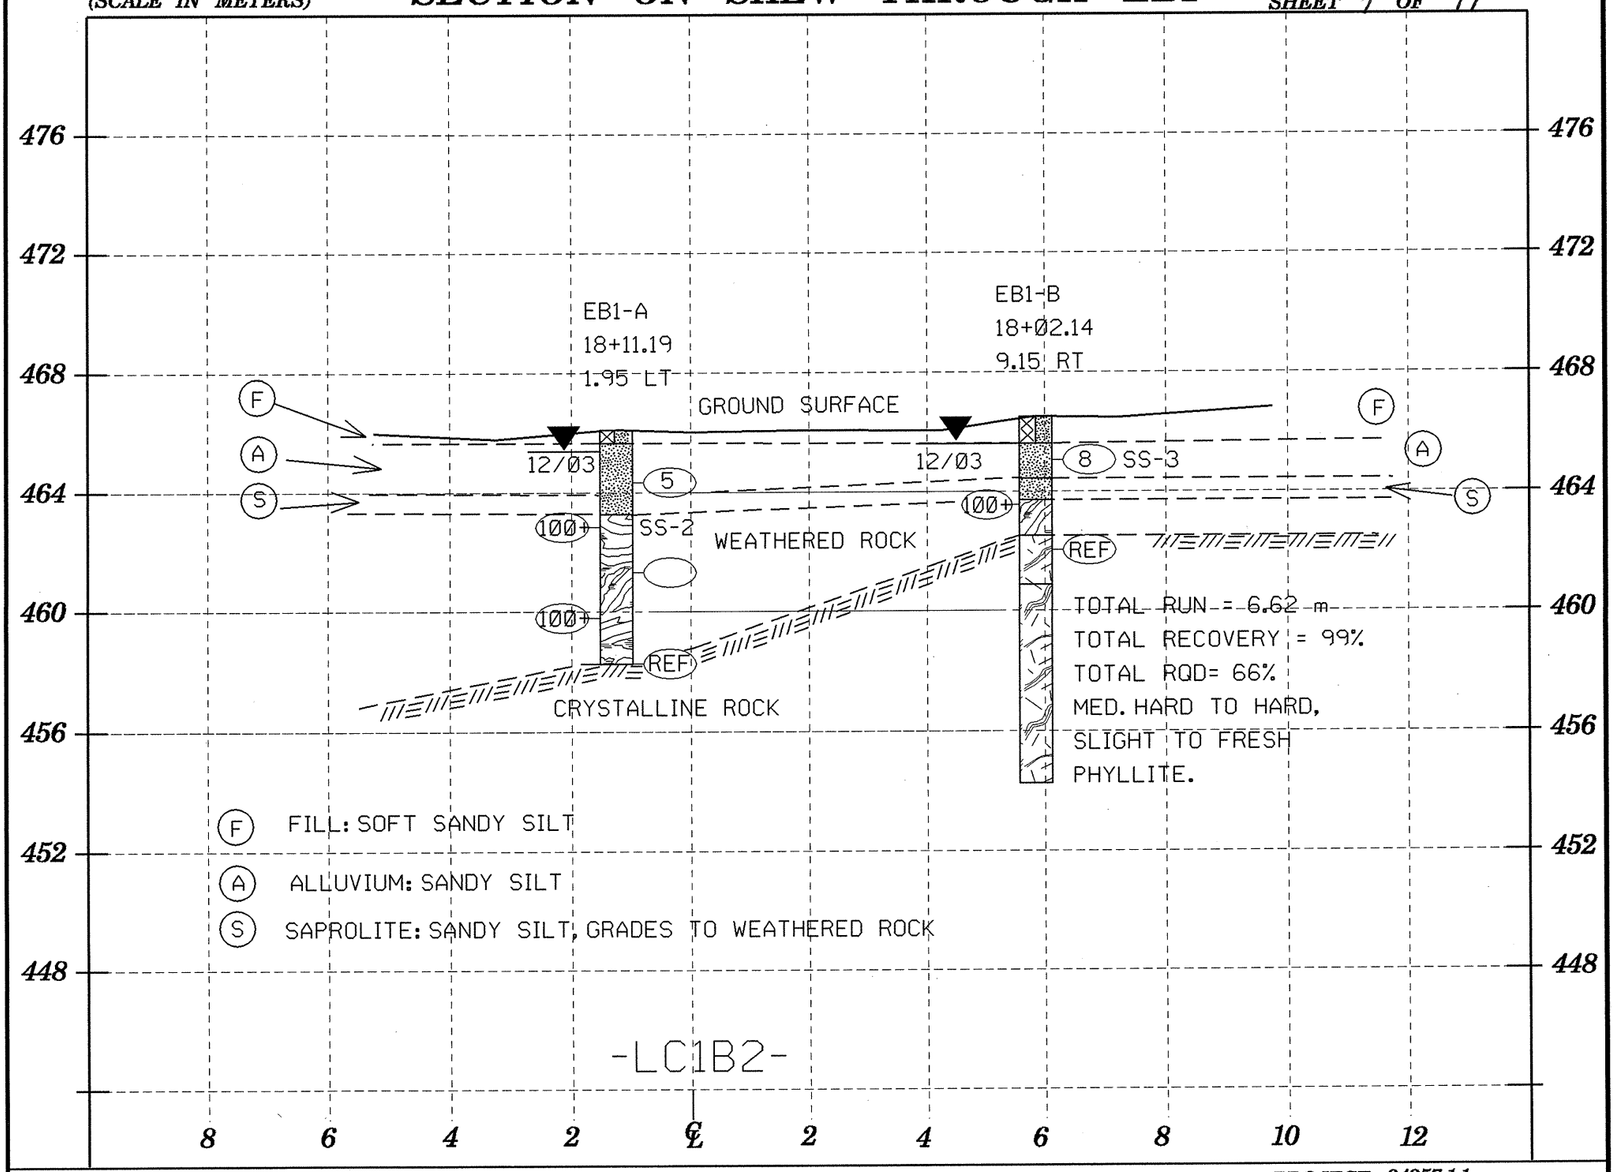

SECTION ON SKEW THROUGH EB2

PROJECT 34357.1.1
COUNTY CHEROKEE
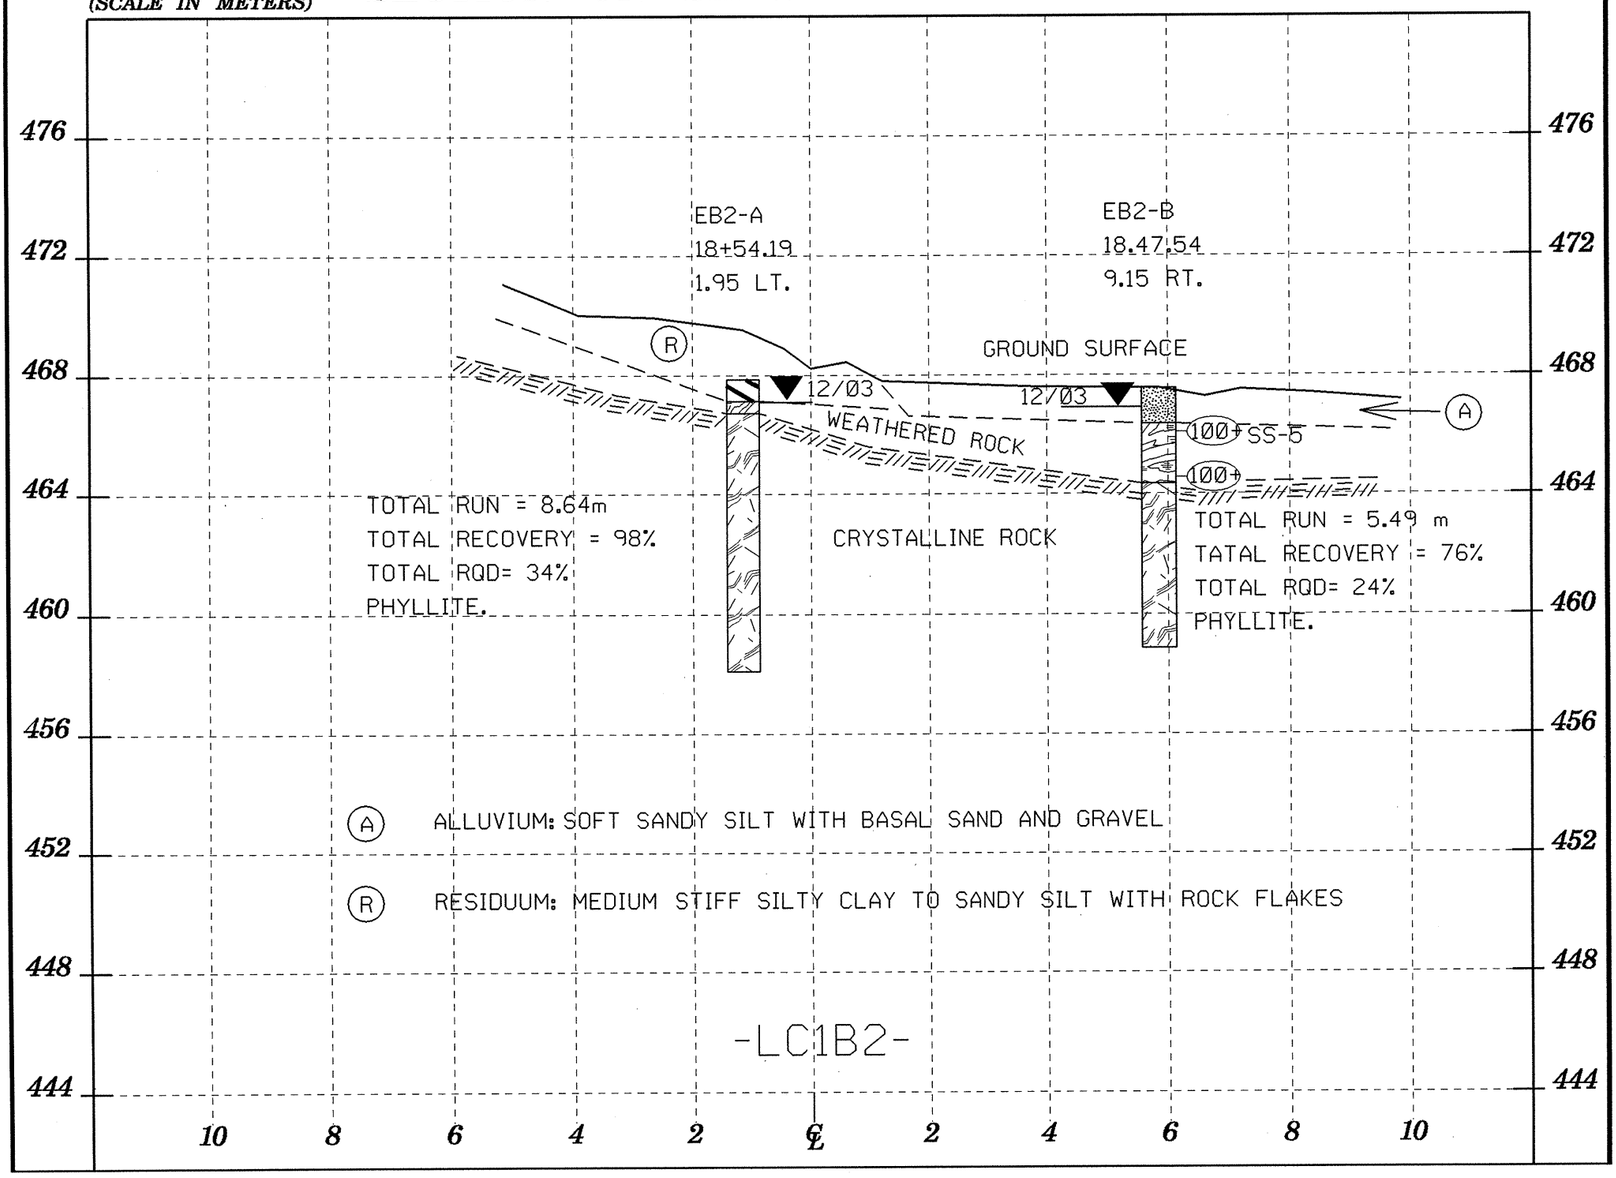
(SCALE IN METERS)