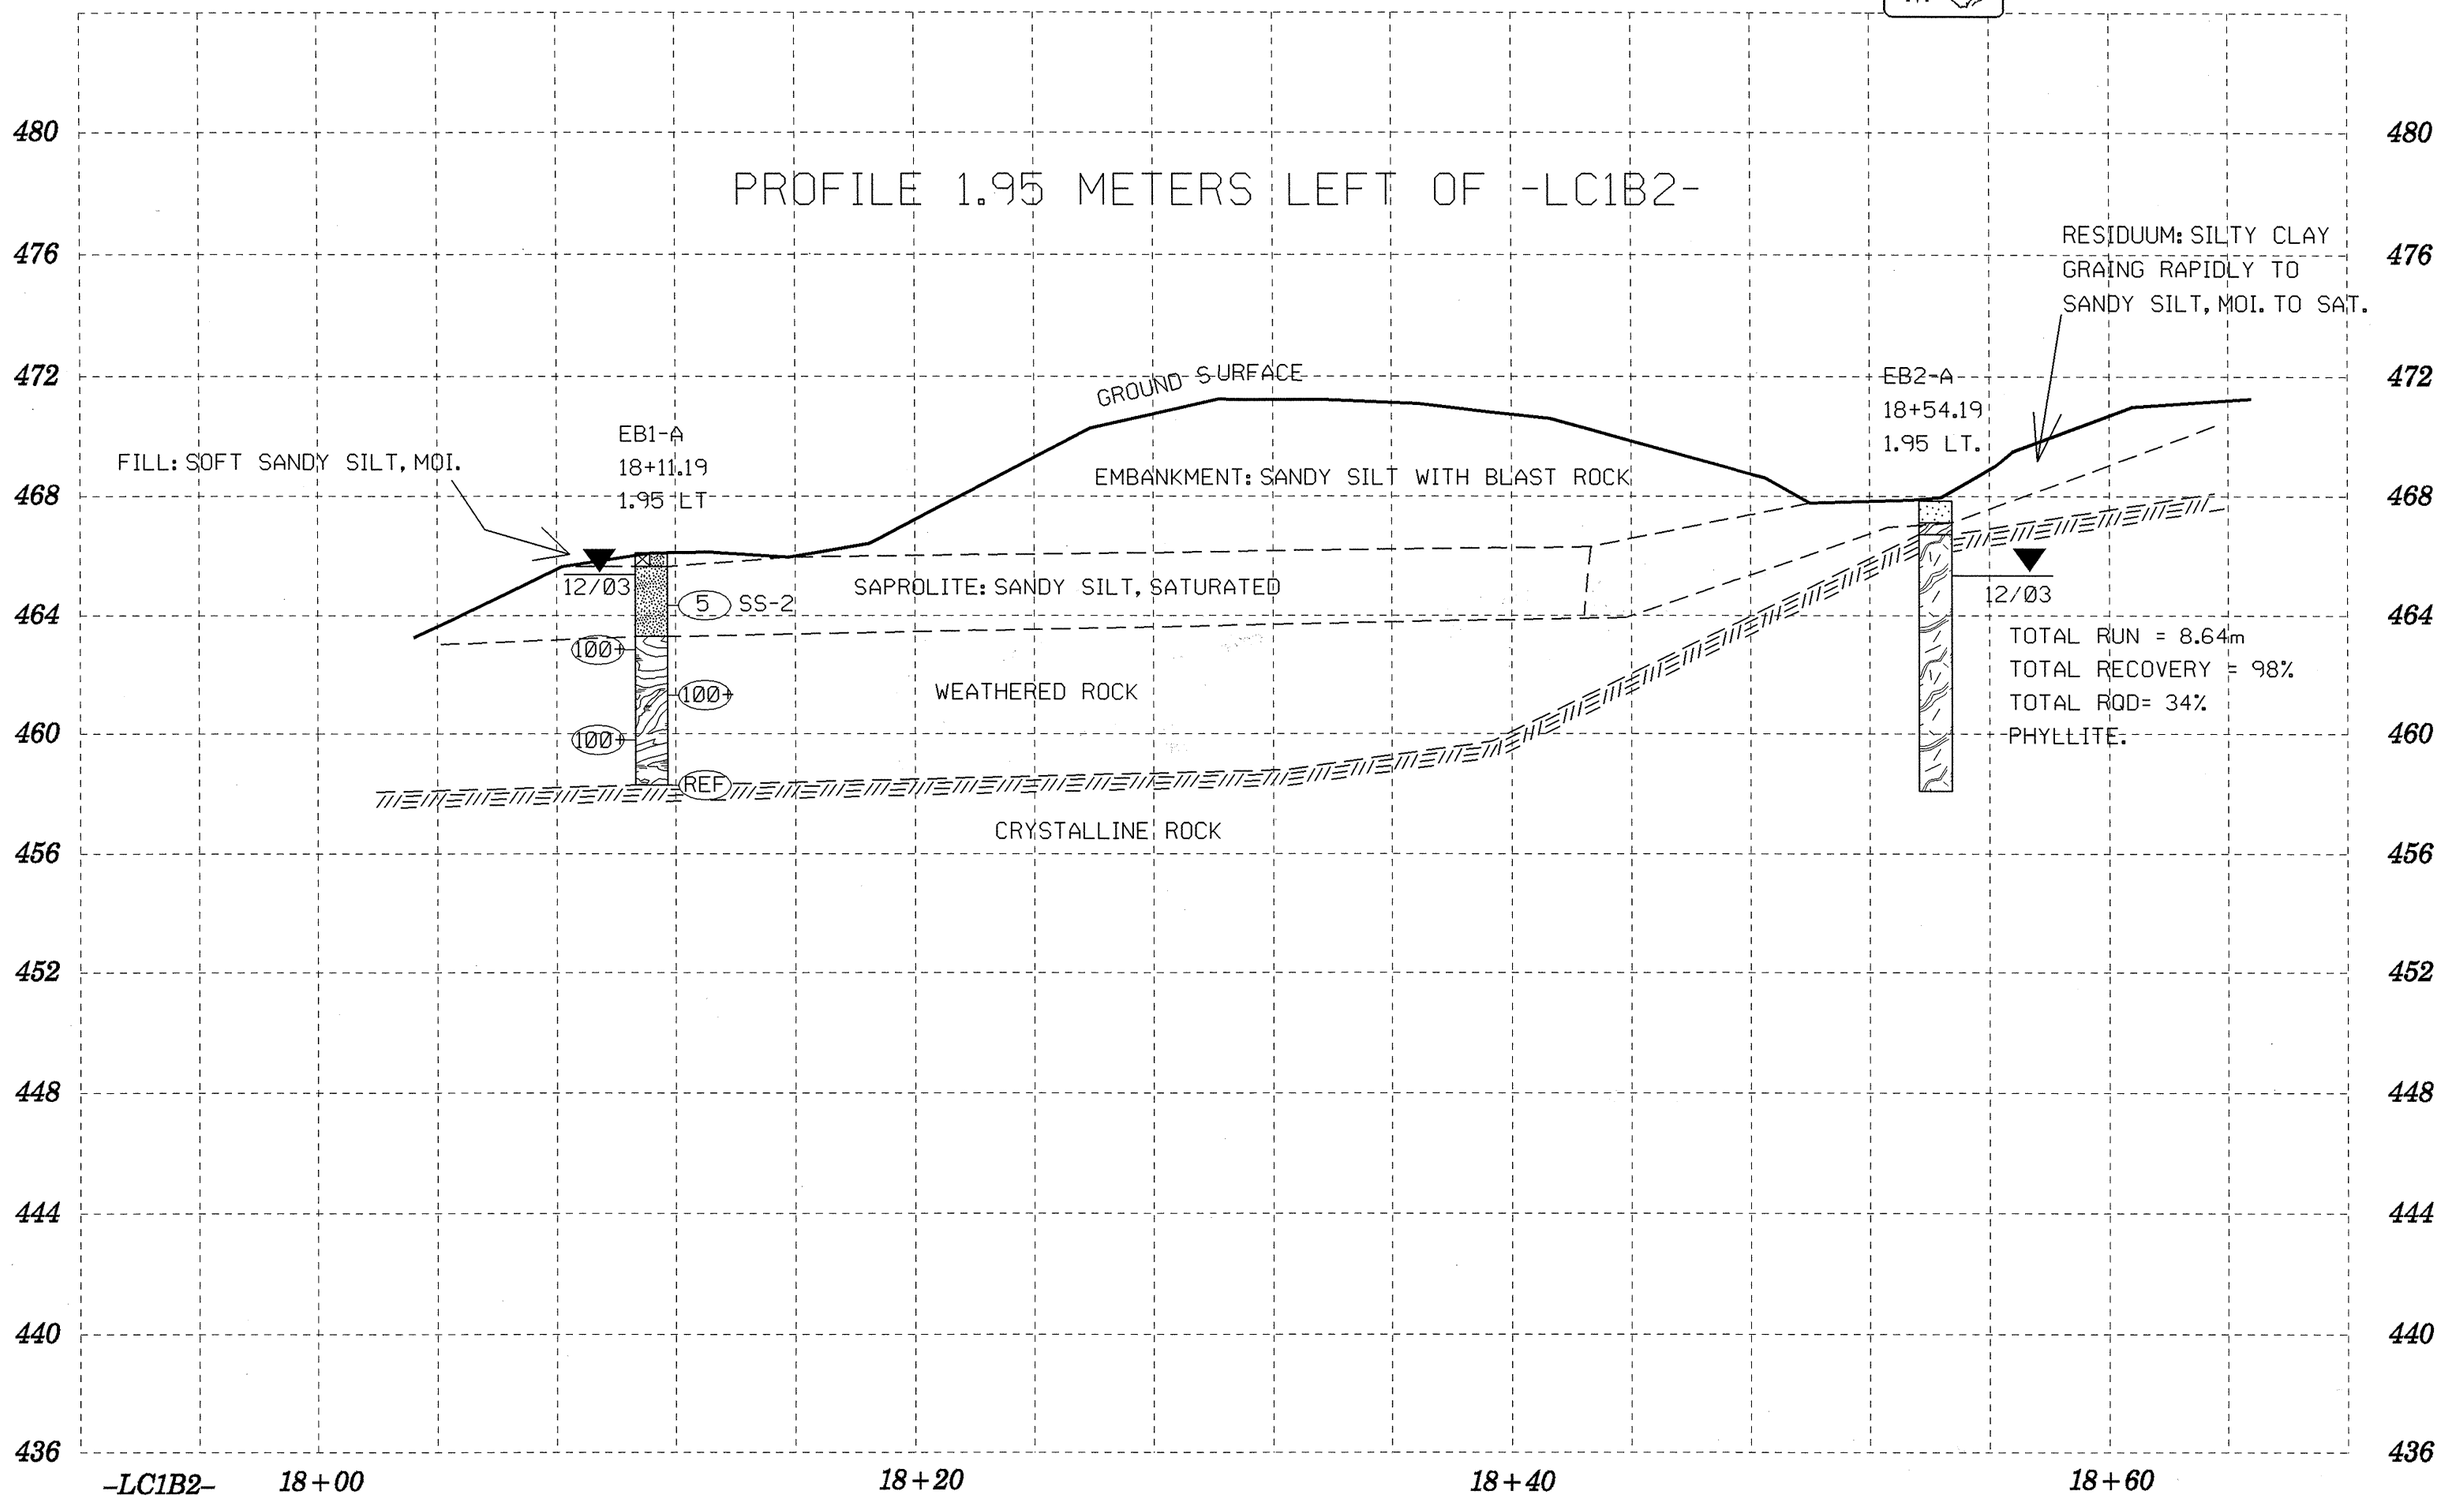PROJECT NO.	SHEET NO.	TOTAL SHEETS
34357.1.1	6	17