SECTION THROUGH EB2 ON SKEW

(SCALE IN METERS)

PROJECT 34357.1.1
COUNTY CHEROKEE
SHEET 9 OF 19

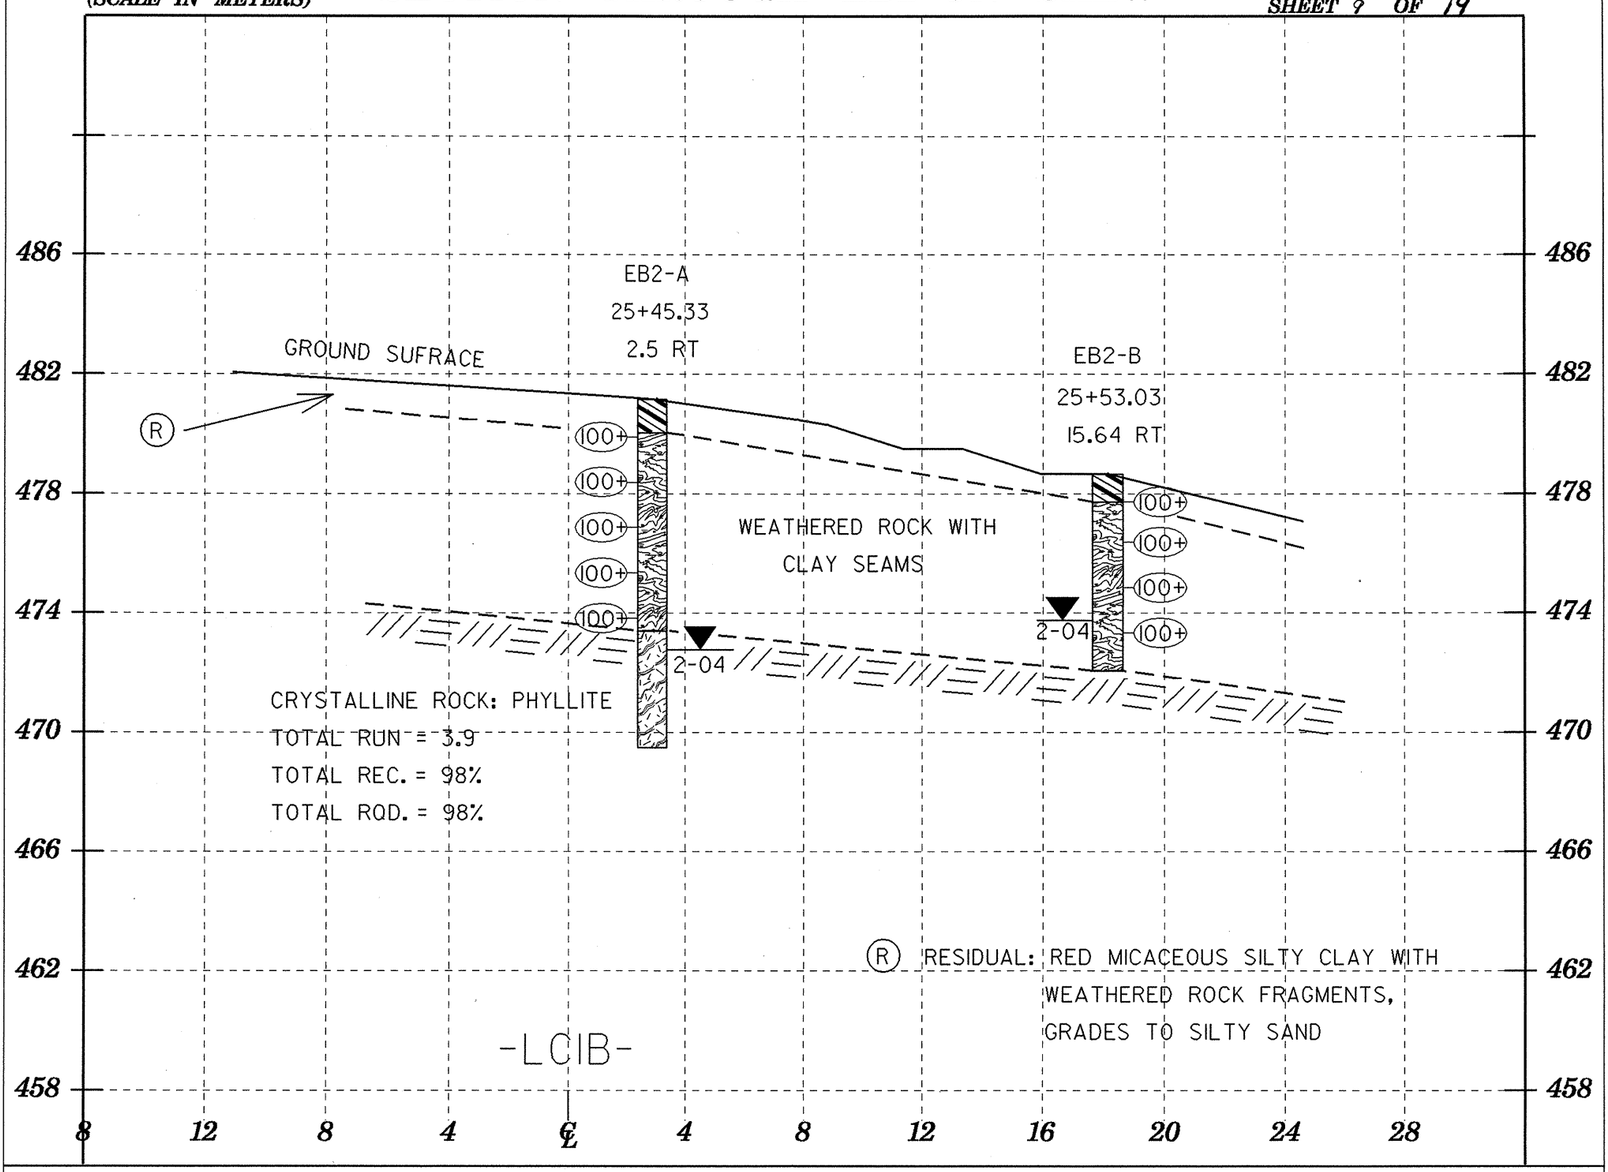

(SCALE IN METERS)
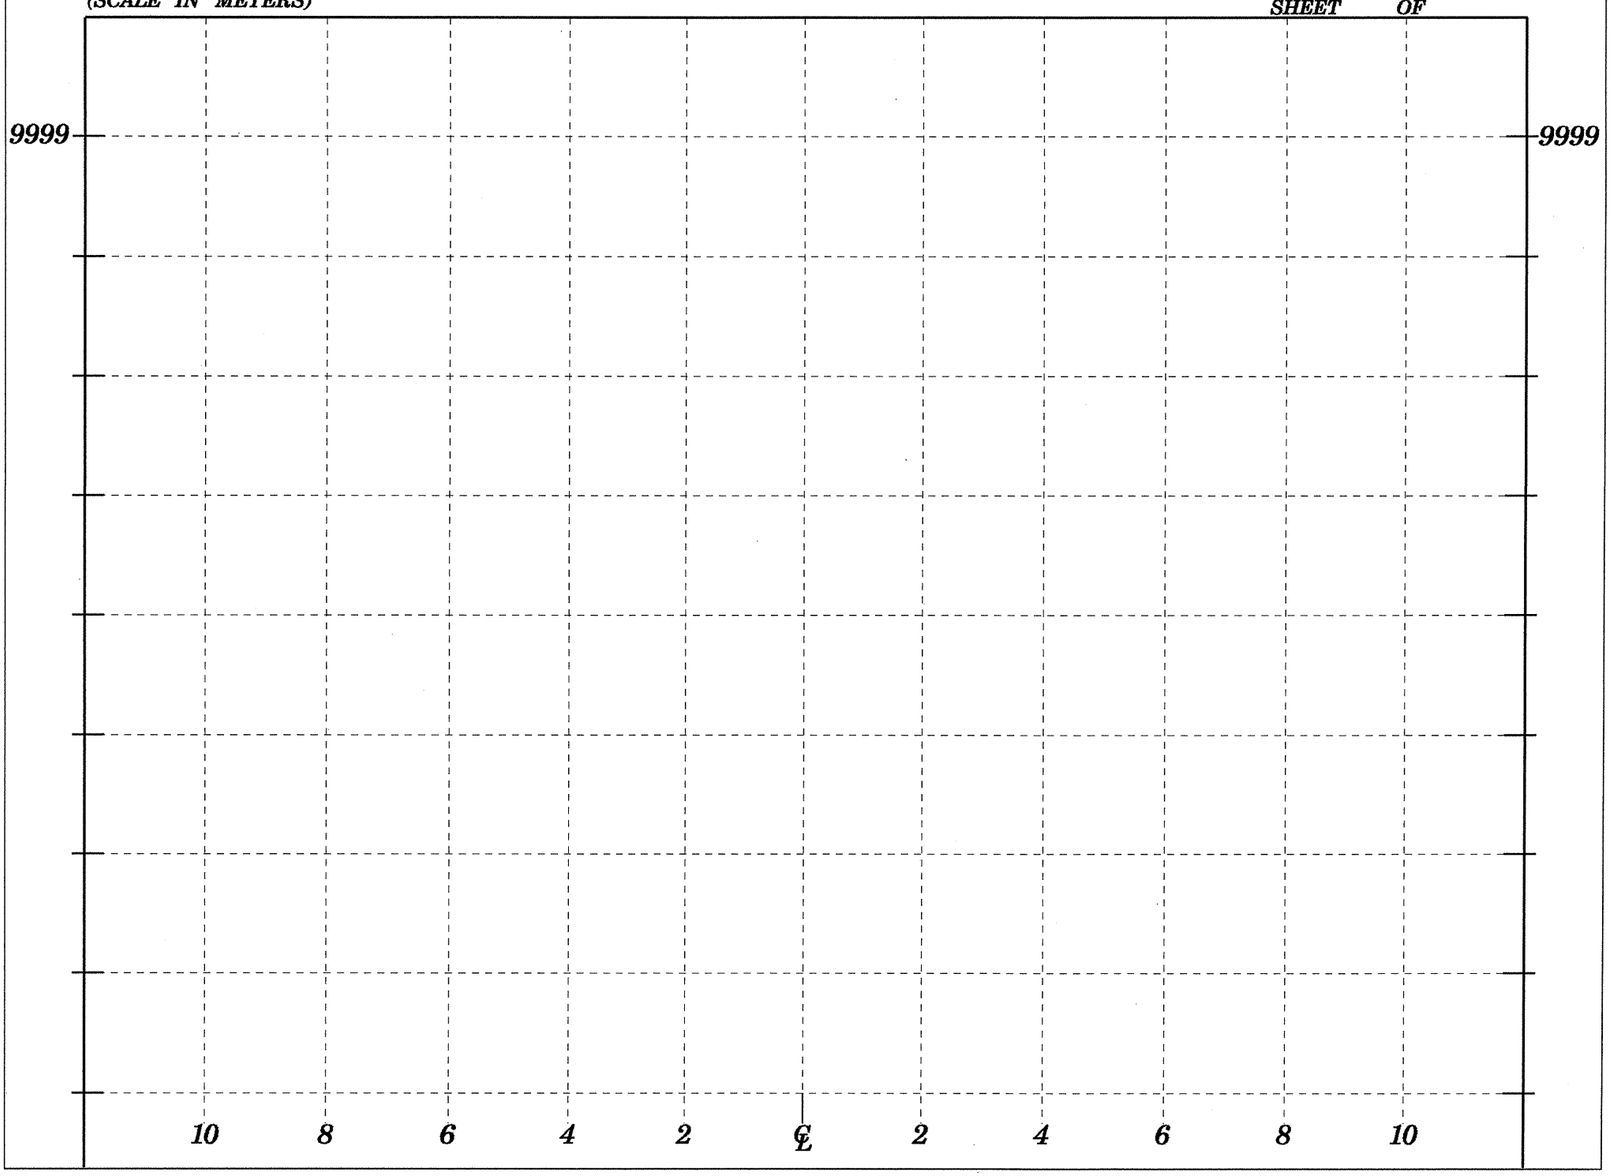
PROJECT
COUNTY
SHEET OF