PROJECT NO.	SHEET NO.	TOTAL SHEETS
34357.1.1	7	19
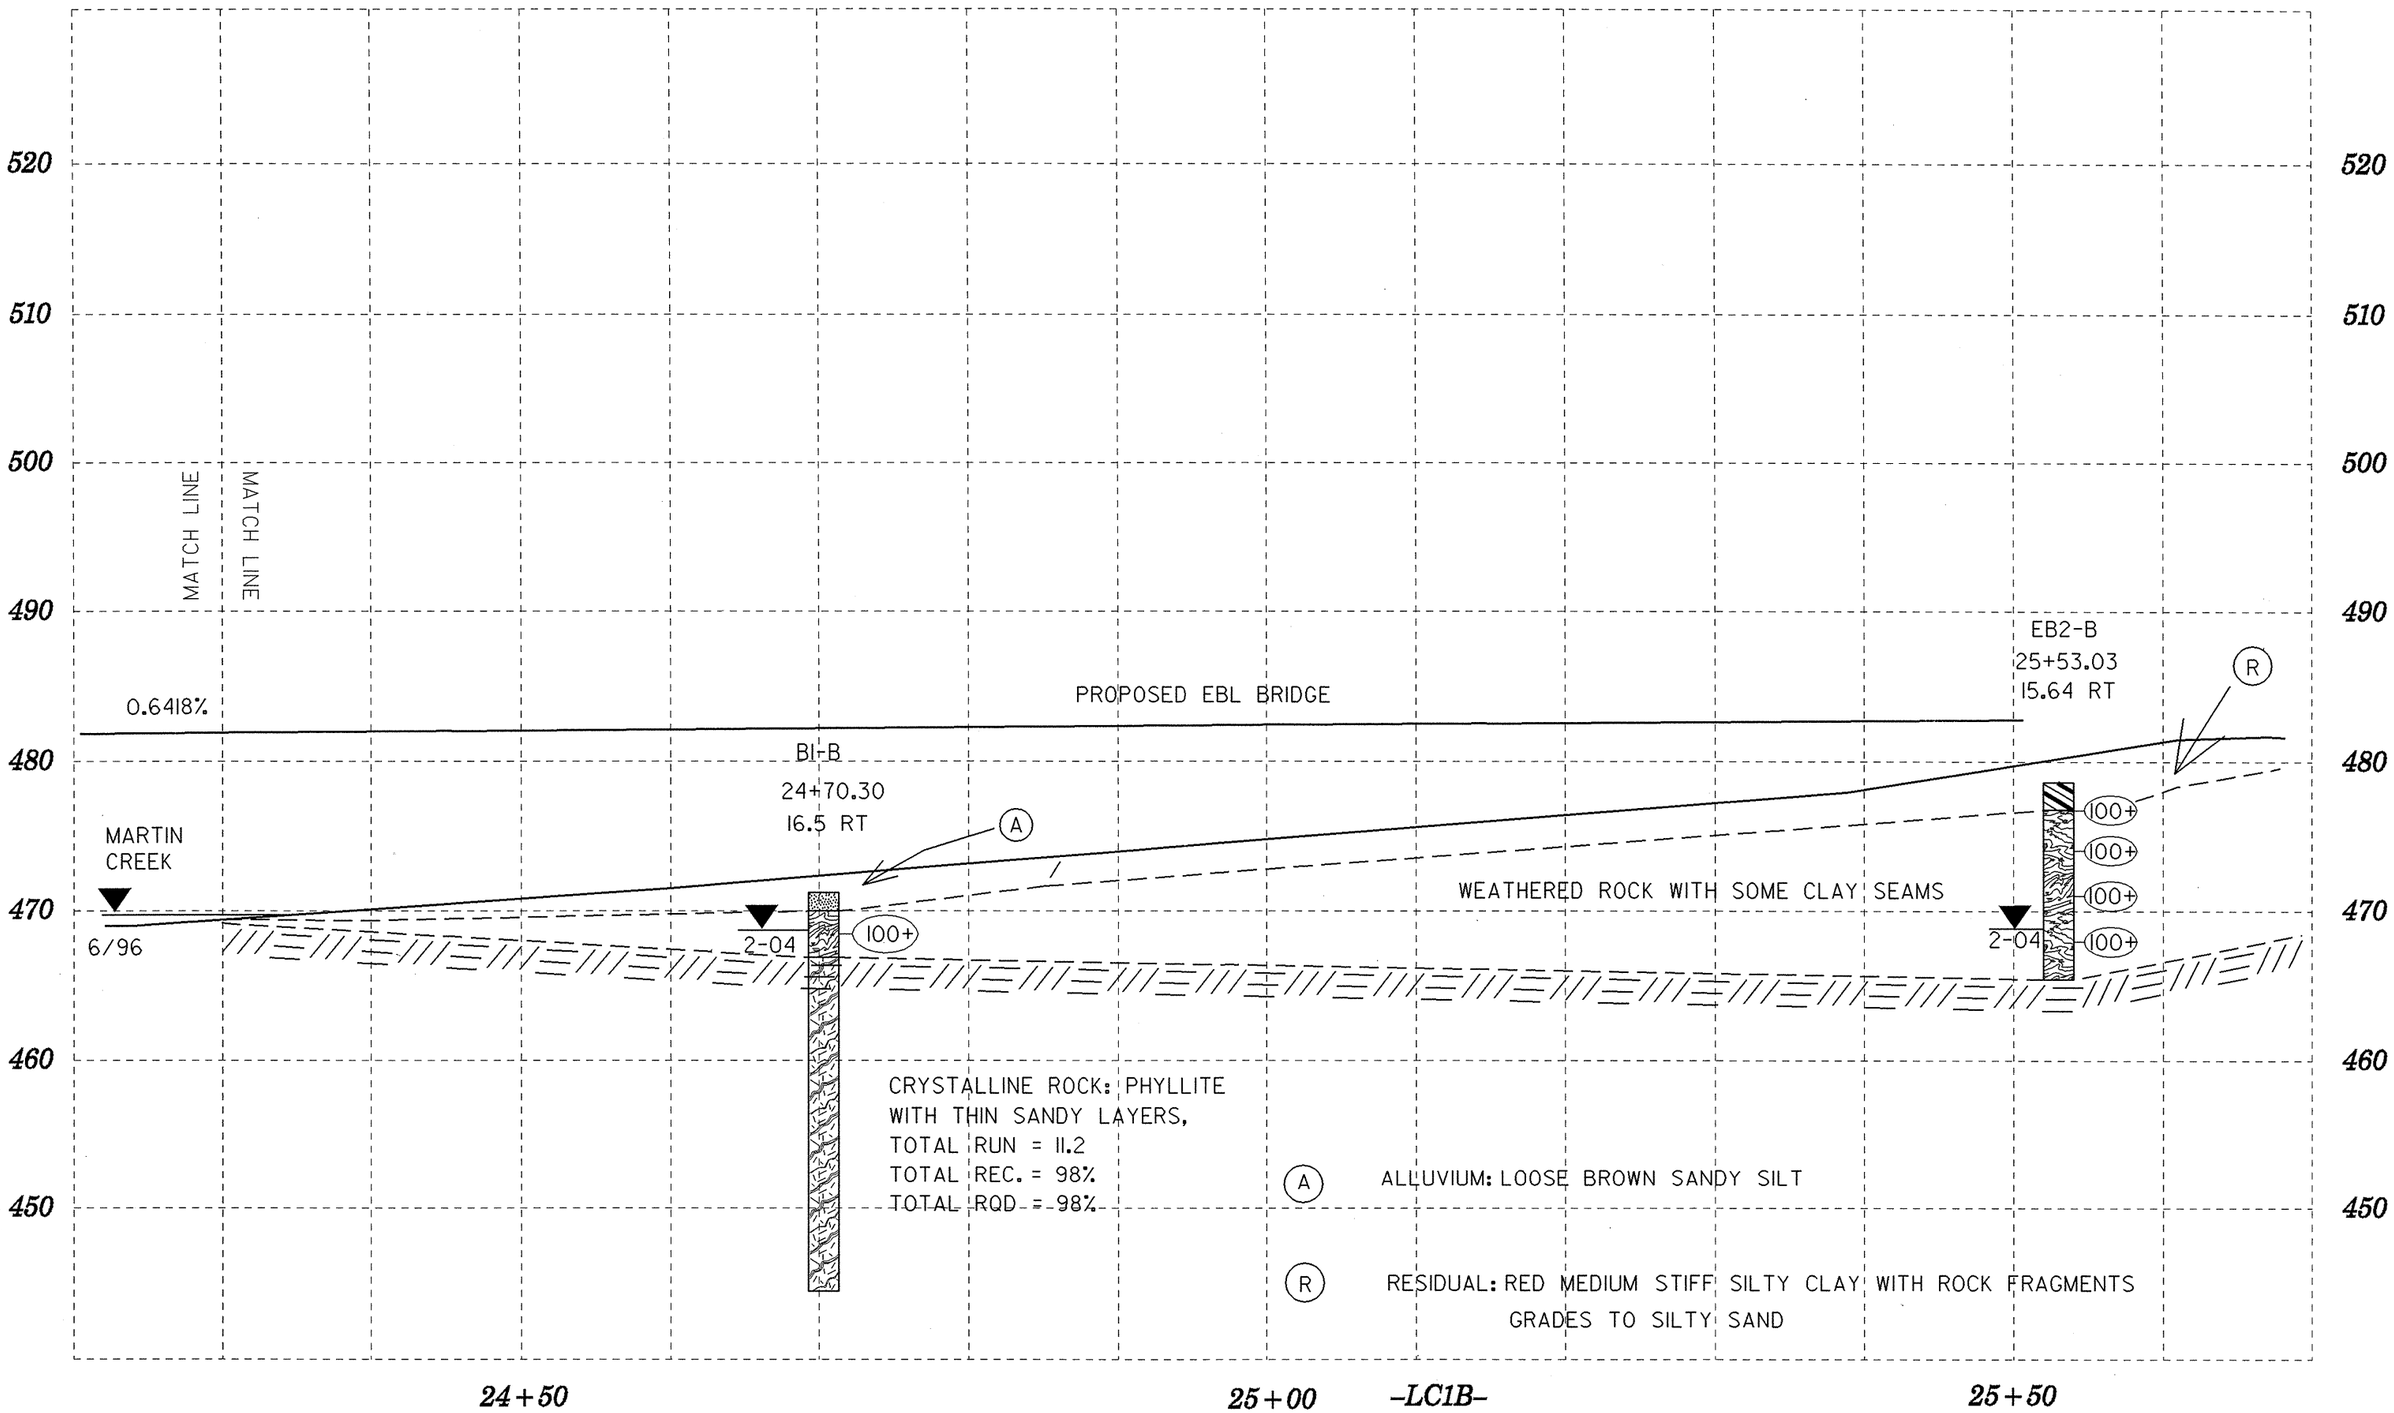
PROFILE ON CL EBL, 11.5 METERS RIGHT OF -LC1B-