| PROJECT NO. | SHEET NO. | TOTAL SHEETS |
|---|---|---|
| 34357.1.1 | 6 | 19 |
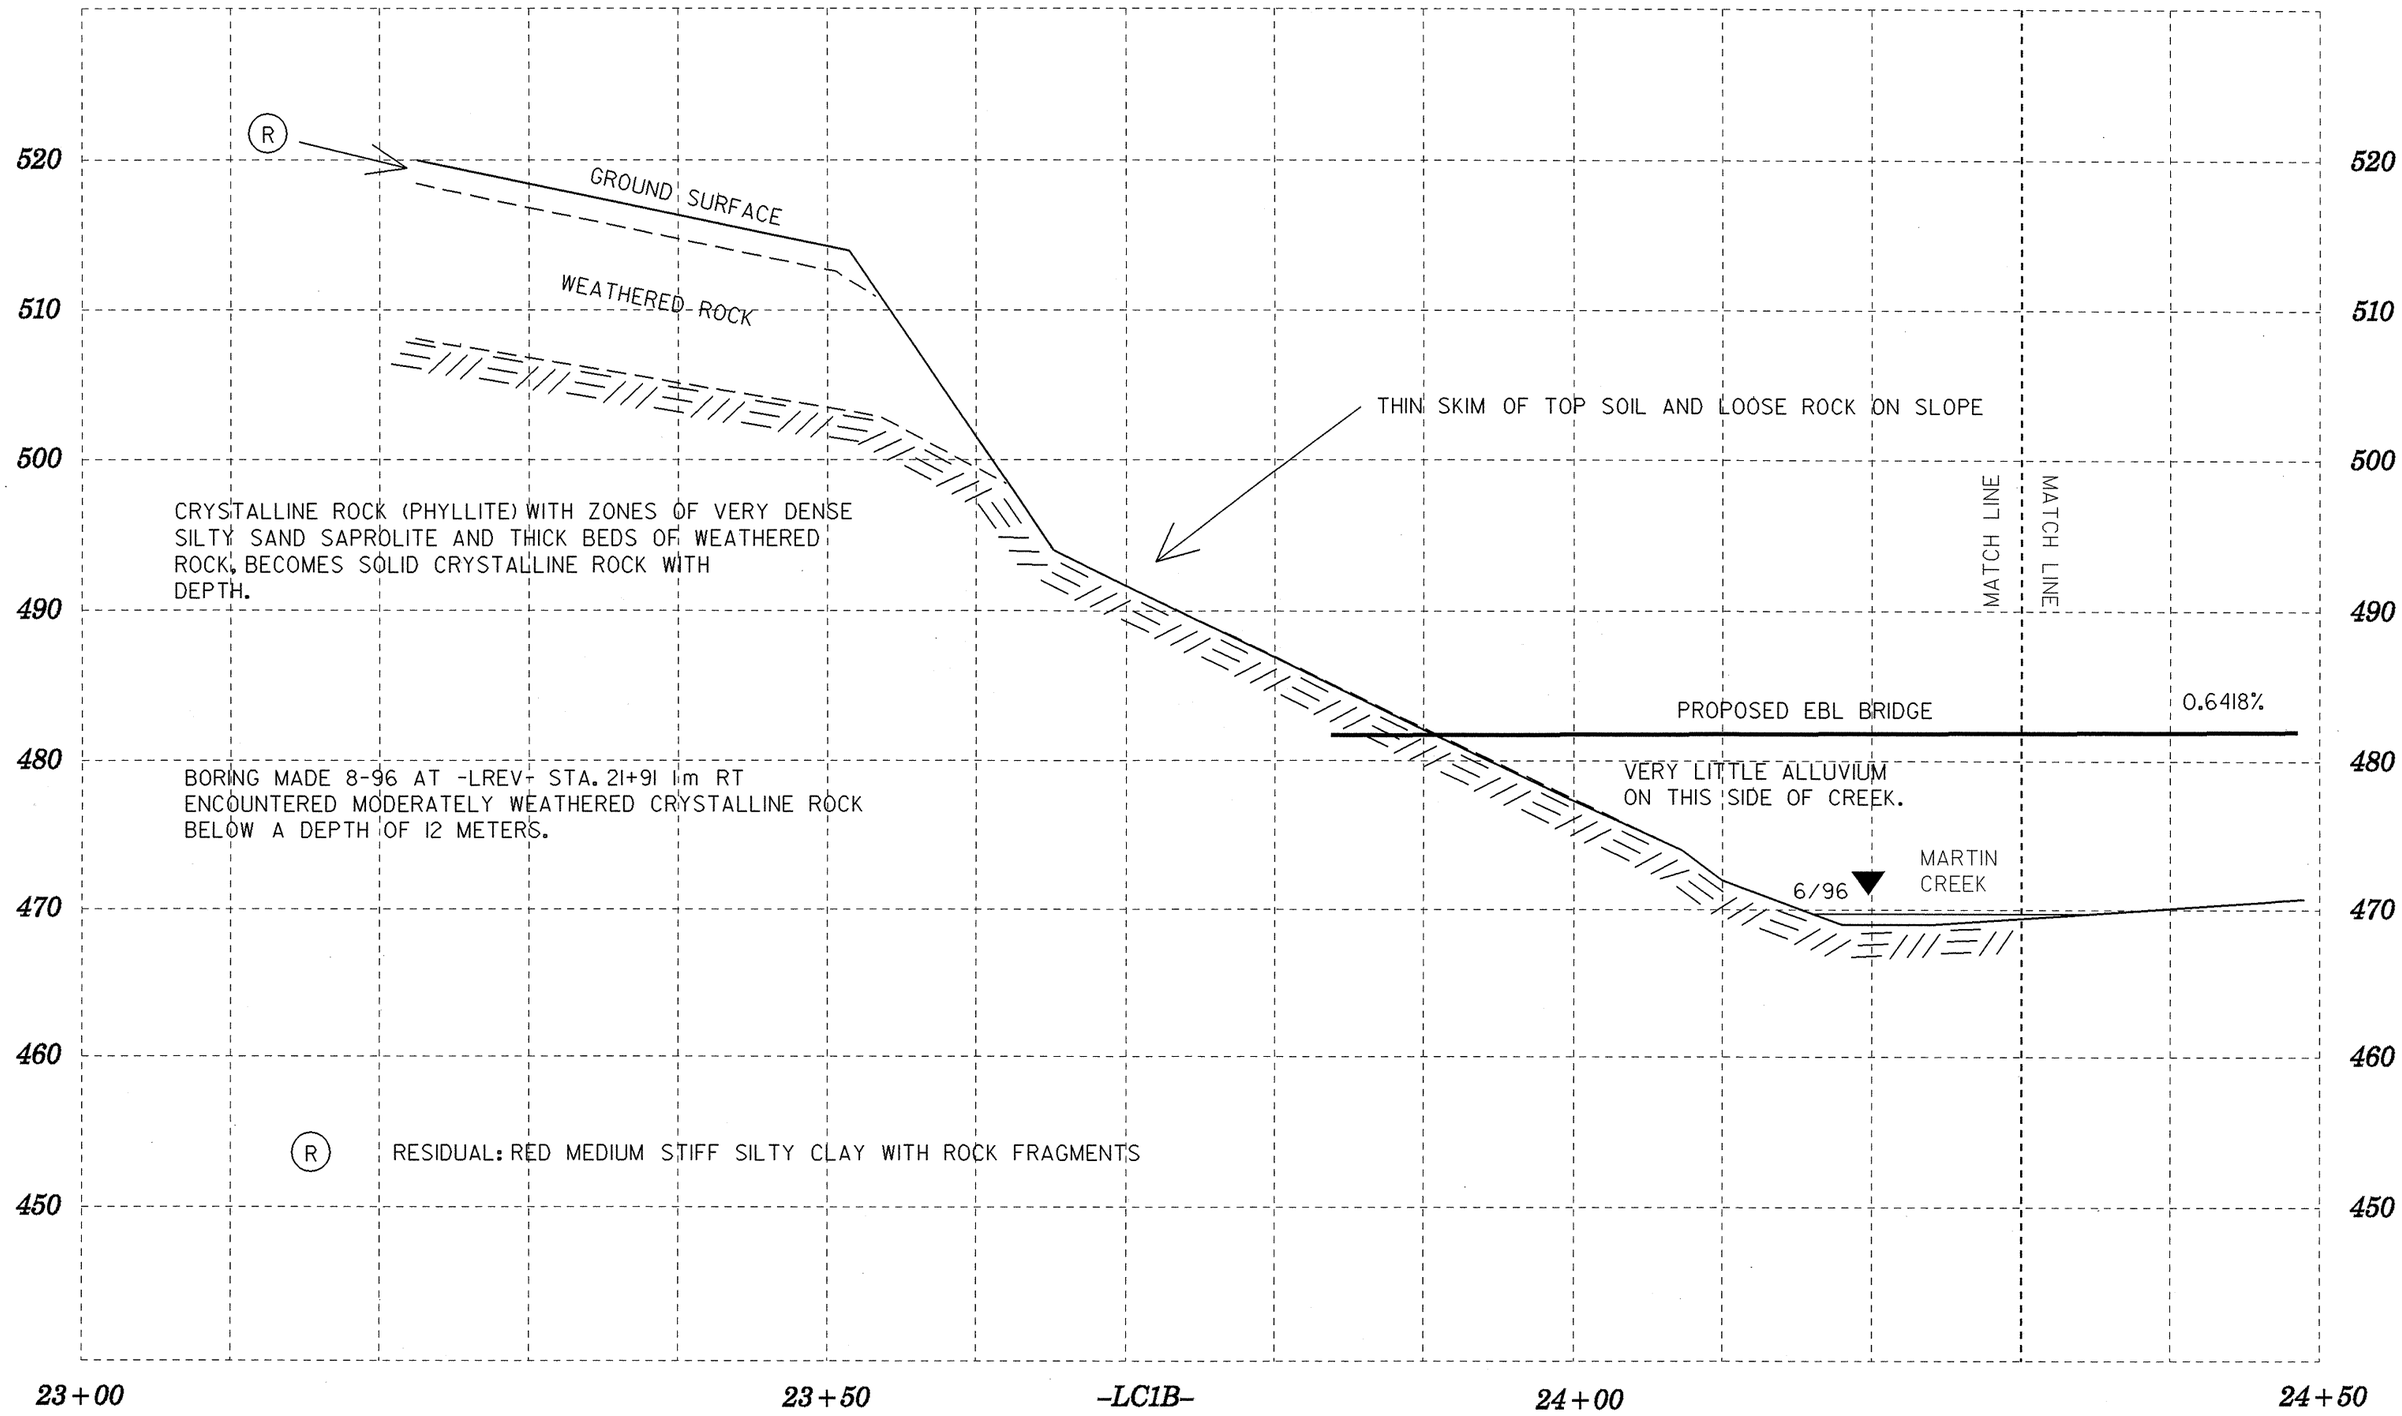
# PROFILE ON CL OF EBL, 11.5 METERS RIGHT OF -LC1B-