STATE PROJECT NO.	TIP NO.	SHEET NO.
34357.1.1	R-0977A	5 OF 19
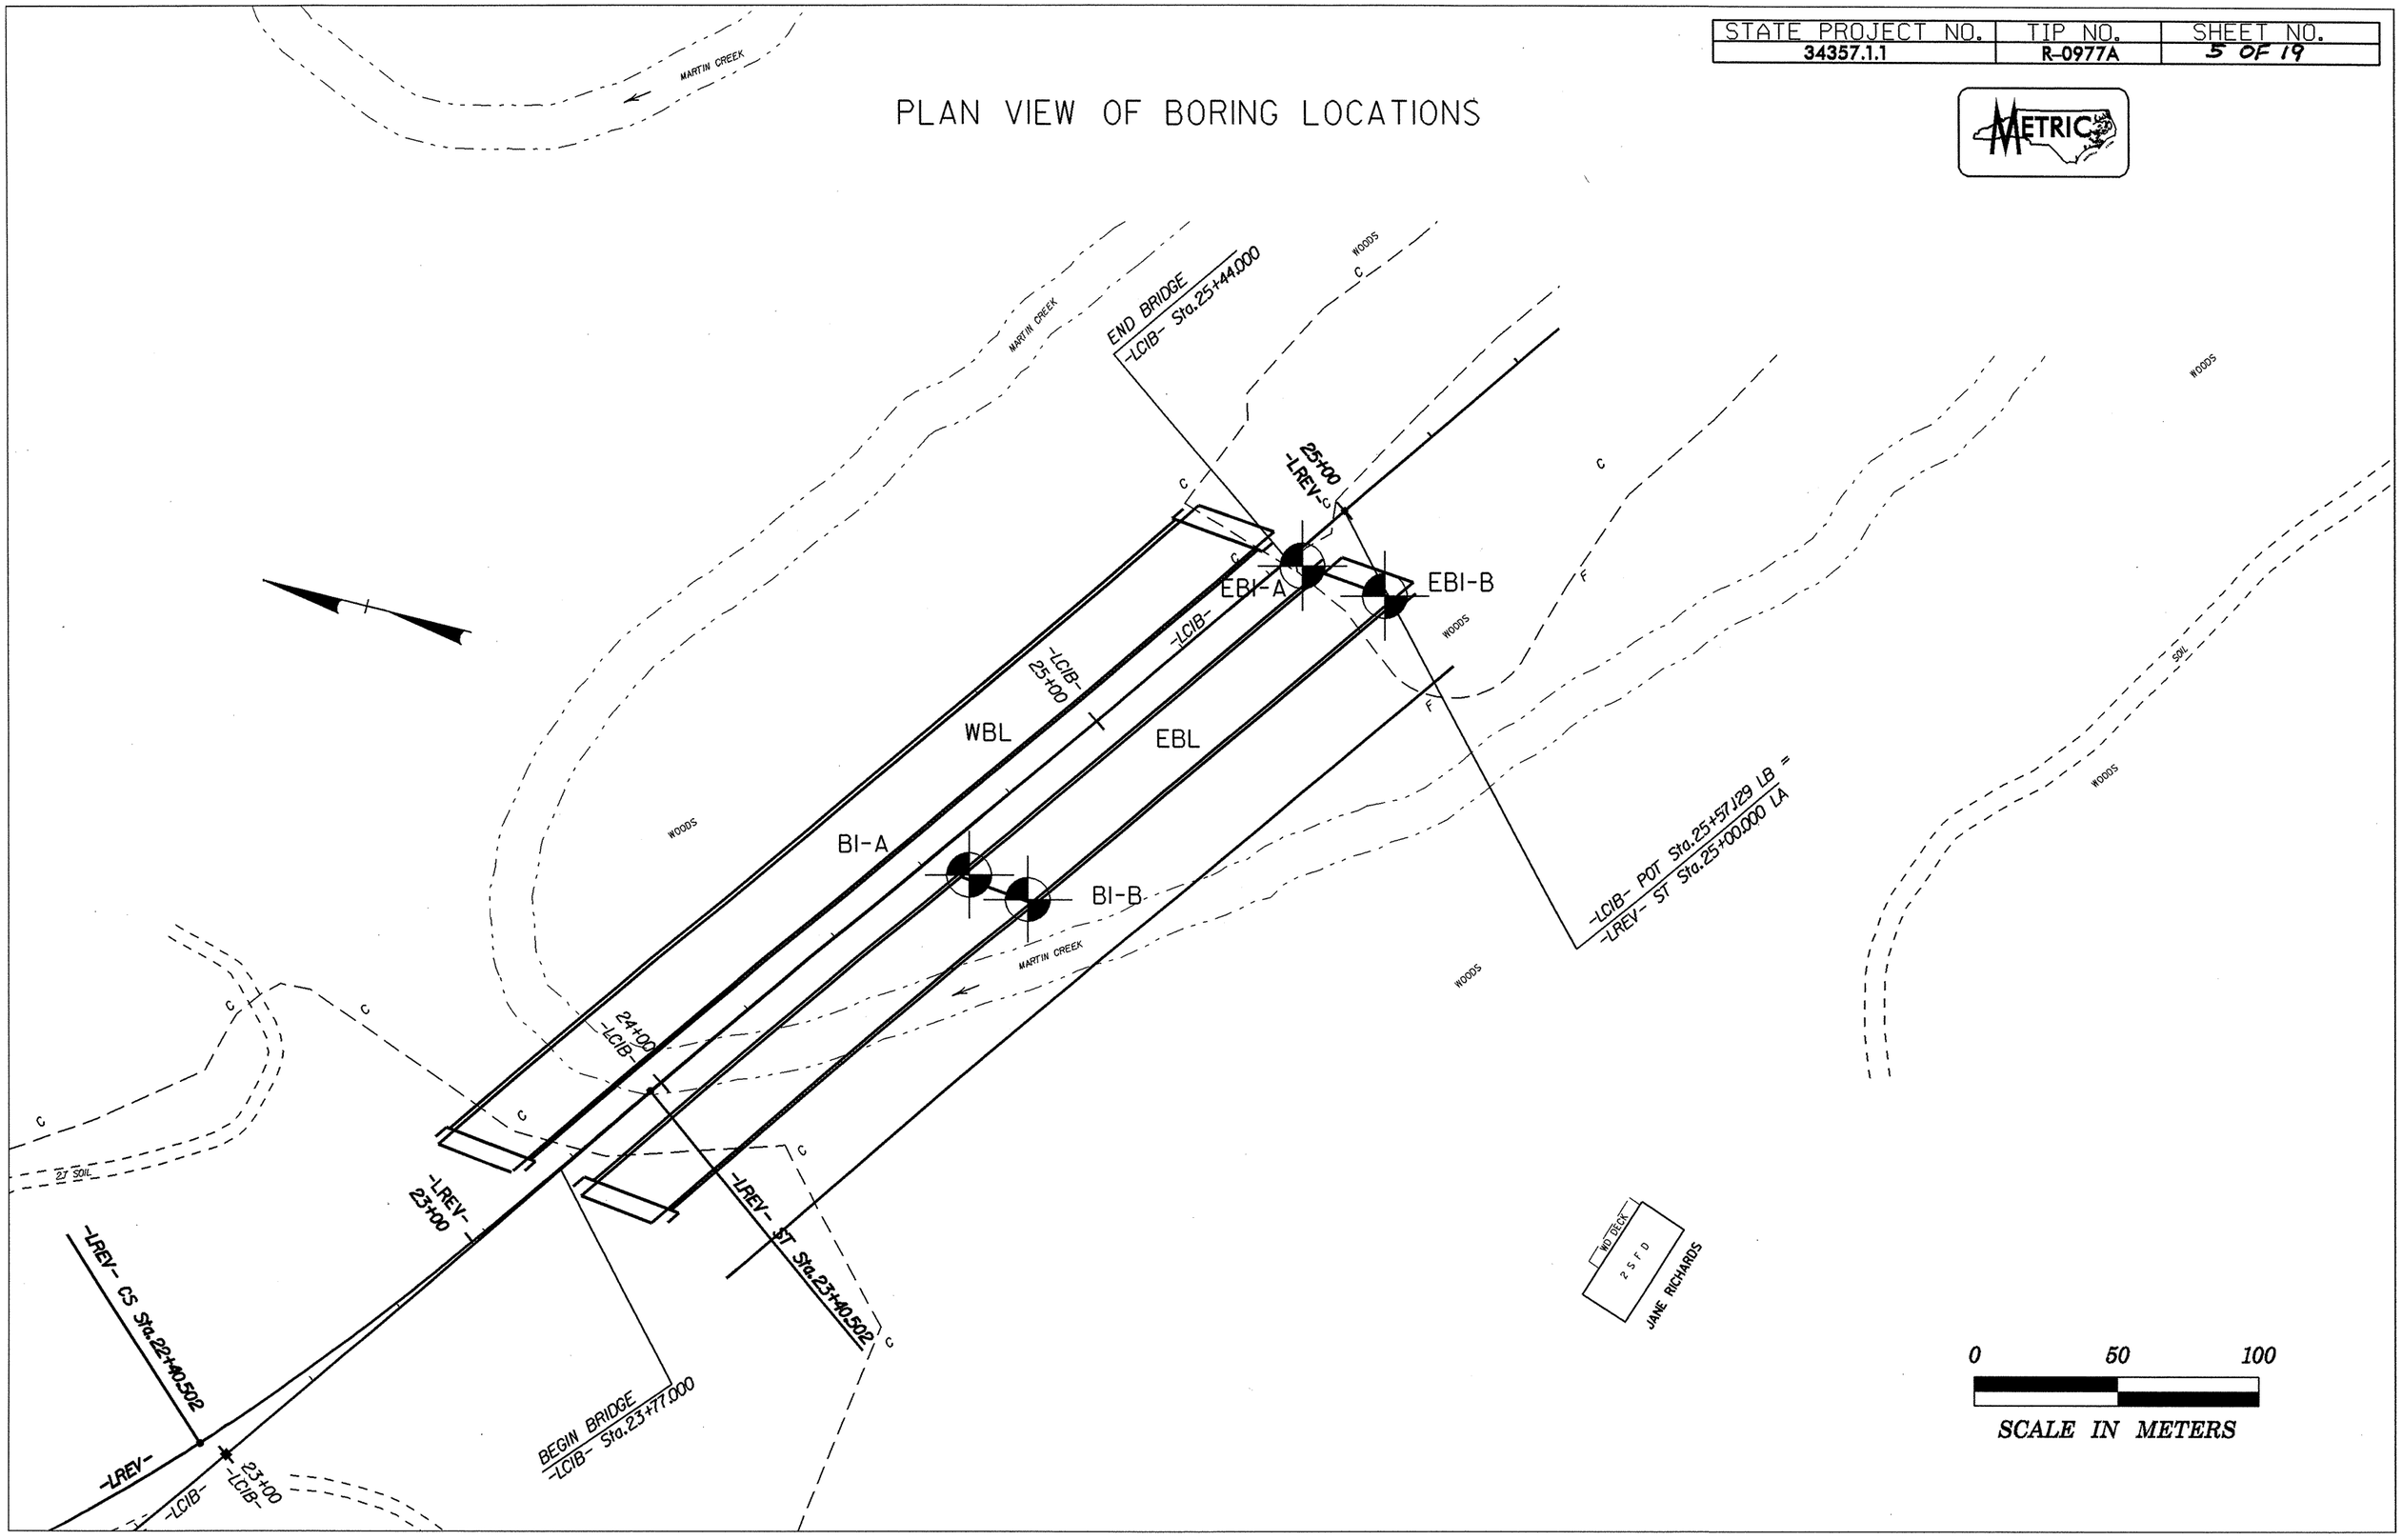
PLAN VIEW OF BORING LOCATIONS