PROJECT REFERENCE NO.	SHEET NO.
R-977A	X-460

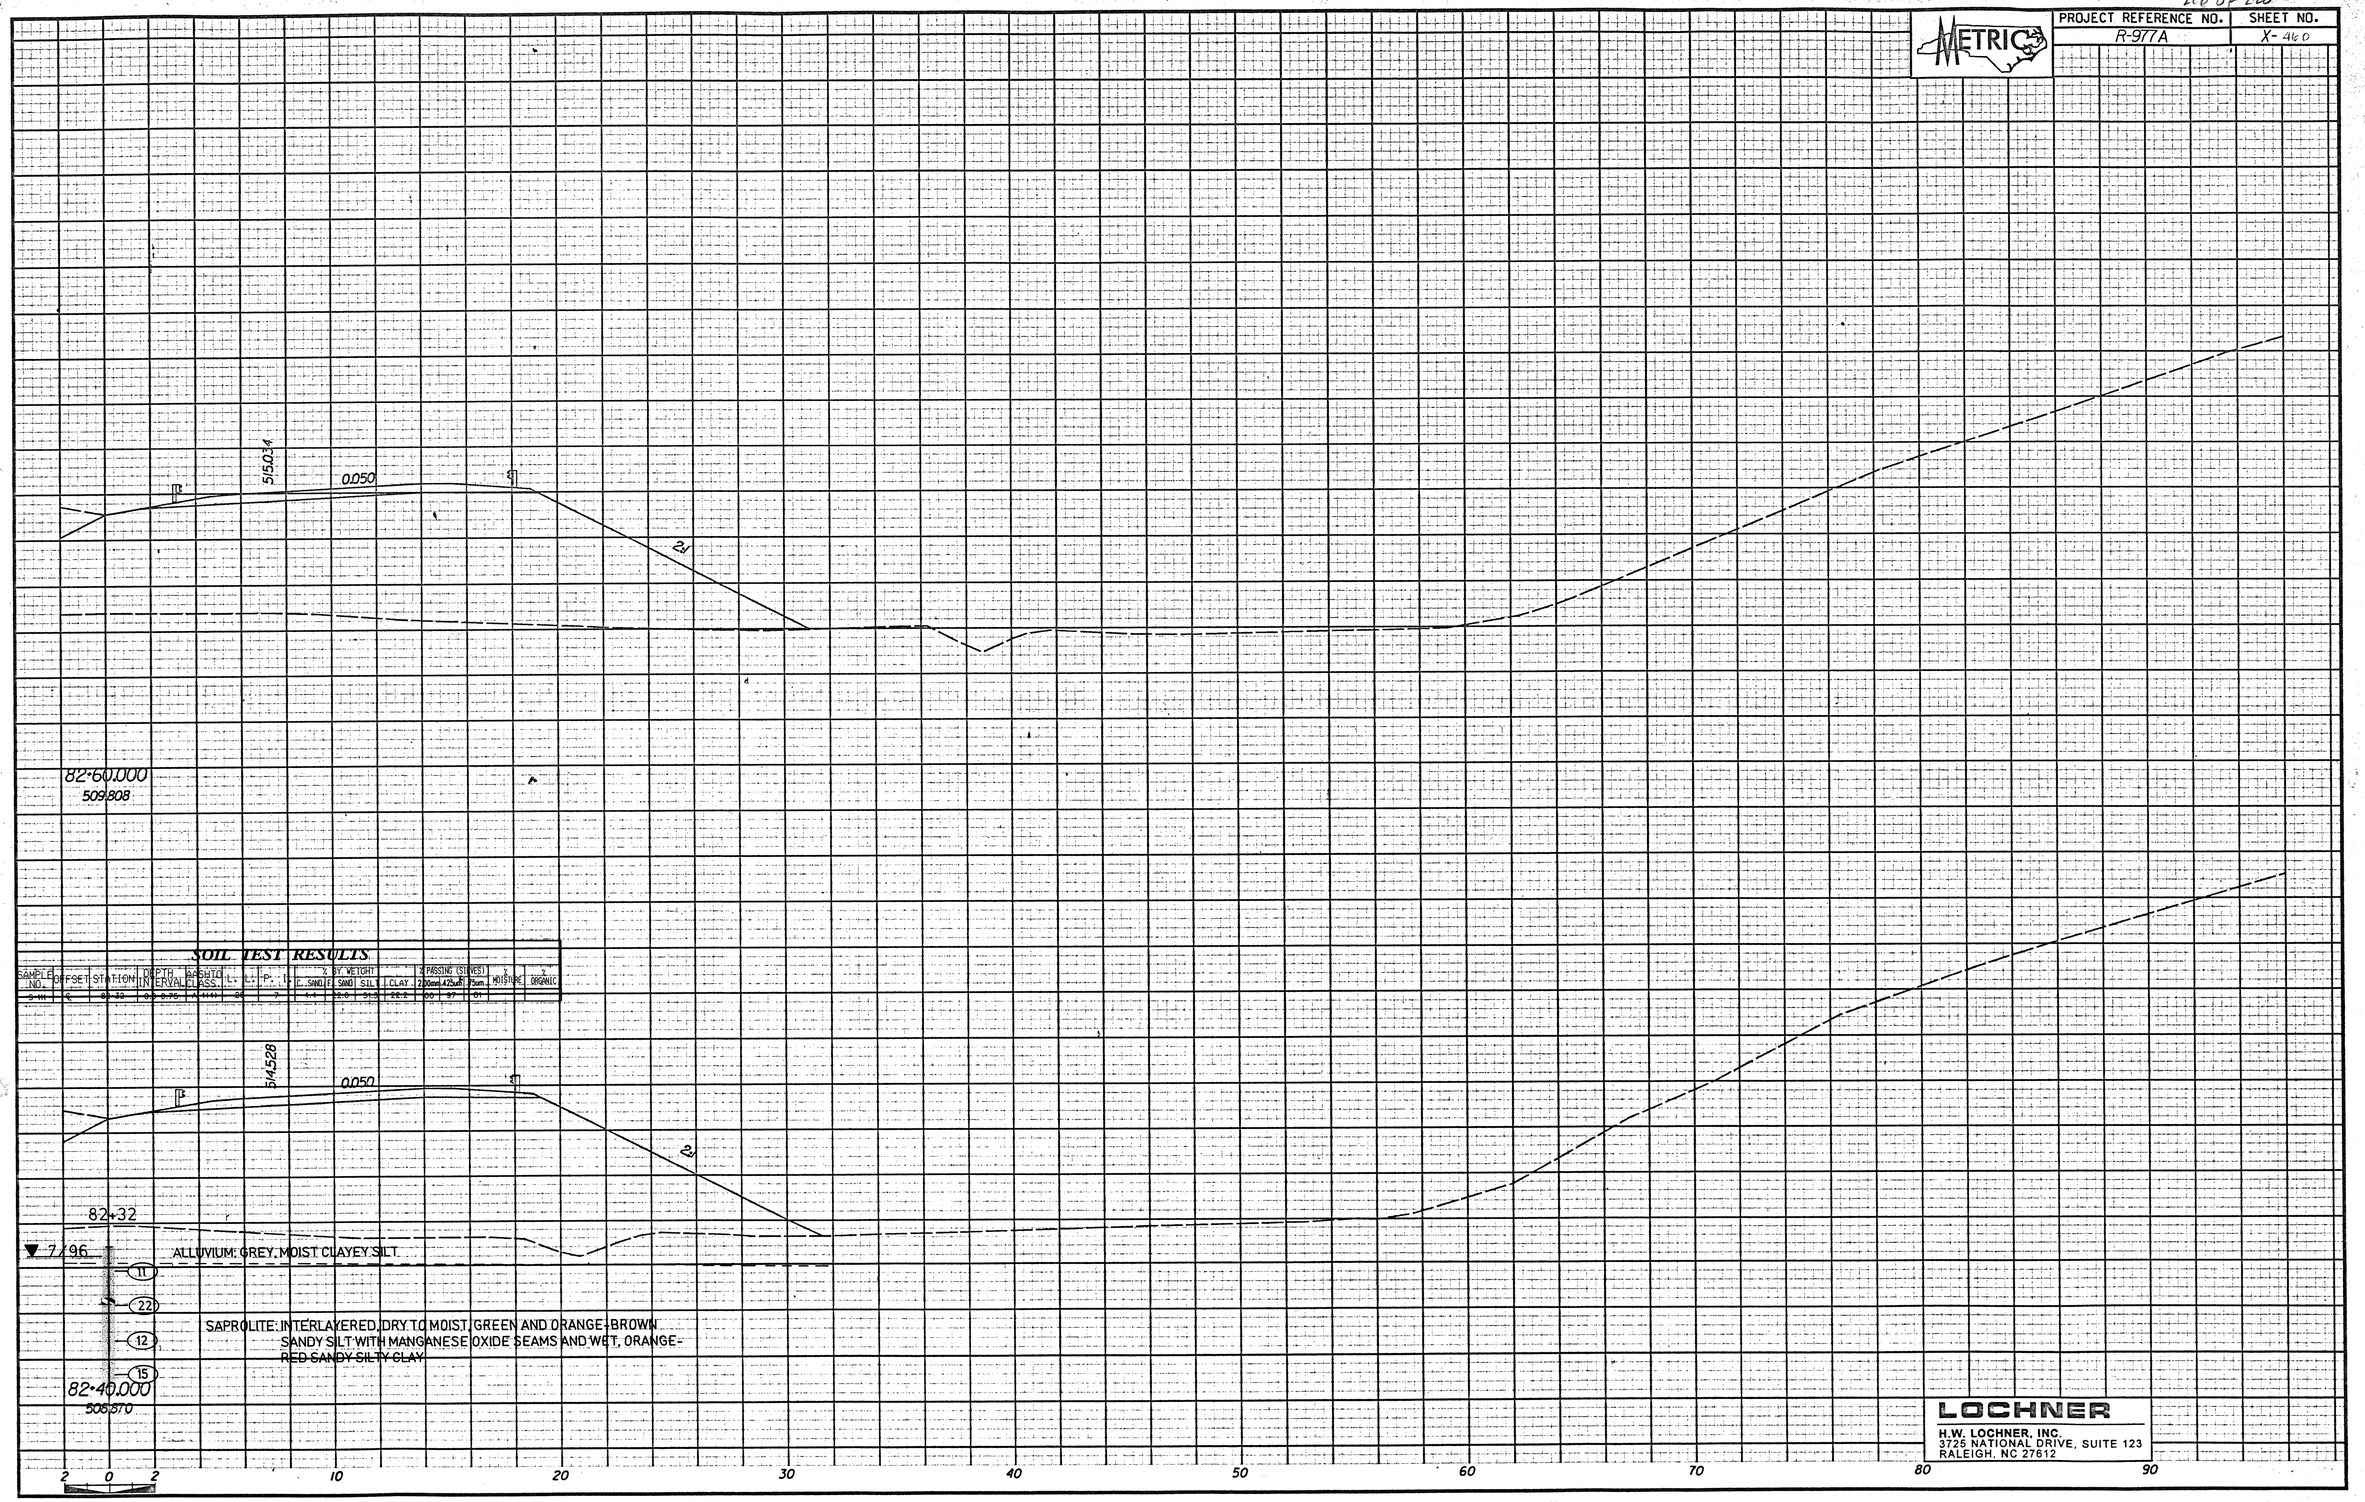

SOIL TEST RESULTS

SAMPLE NO.	OFFSET	STATION	DEPTH INTERVAL	AASHTO CLASS.	L.L.	P.I.	% BY WEIGHT C. SAND	F. SAND	SILT	CLAY	% PASSING (SIEVES) 2.00mm	.425mm	.75mm	MOISTURE	% ORGANIC
S-1	C	82+32	0.0-5.0	A-4(4)	24	7	1.1	22.6	51.5	22.2	100	97	91		

LOCHNER
H.W. LOCHNER, INC.
3725 NATIONAL DRIVE, SUITE 123
RALEIGH, NC 27612