PROJECT REFERENCE NO.	SHEET NO.
R-977A	X-2[illegible]

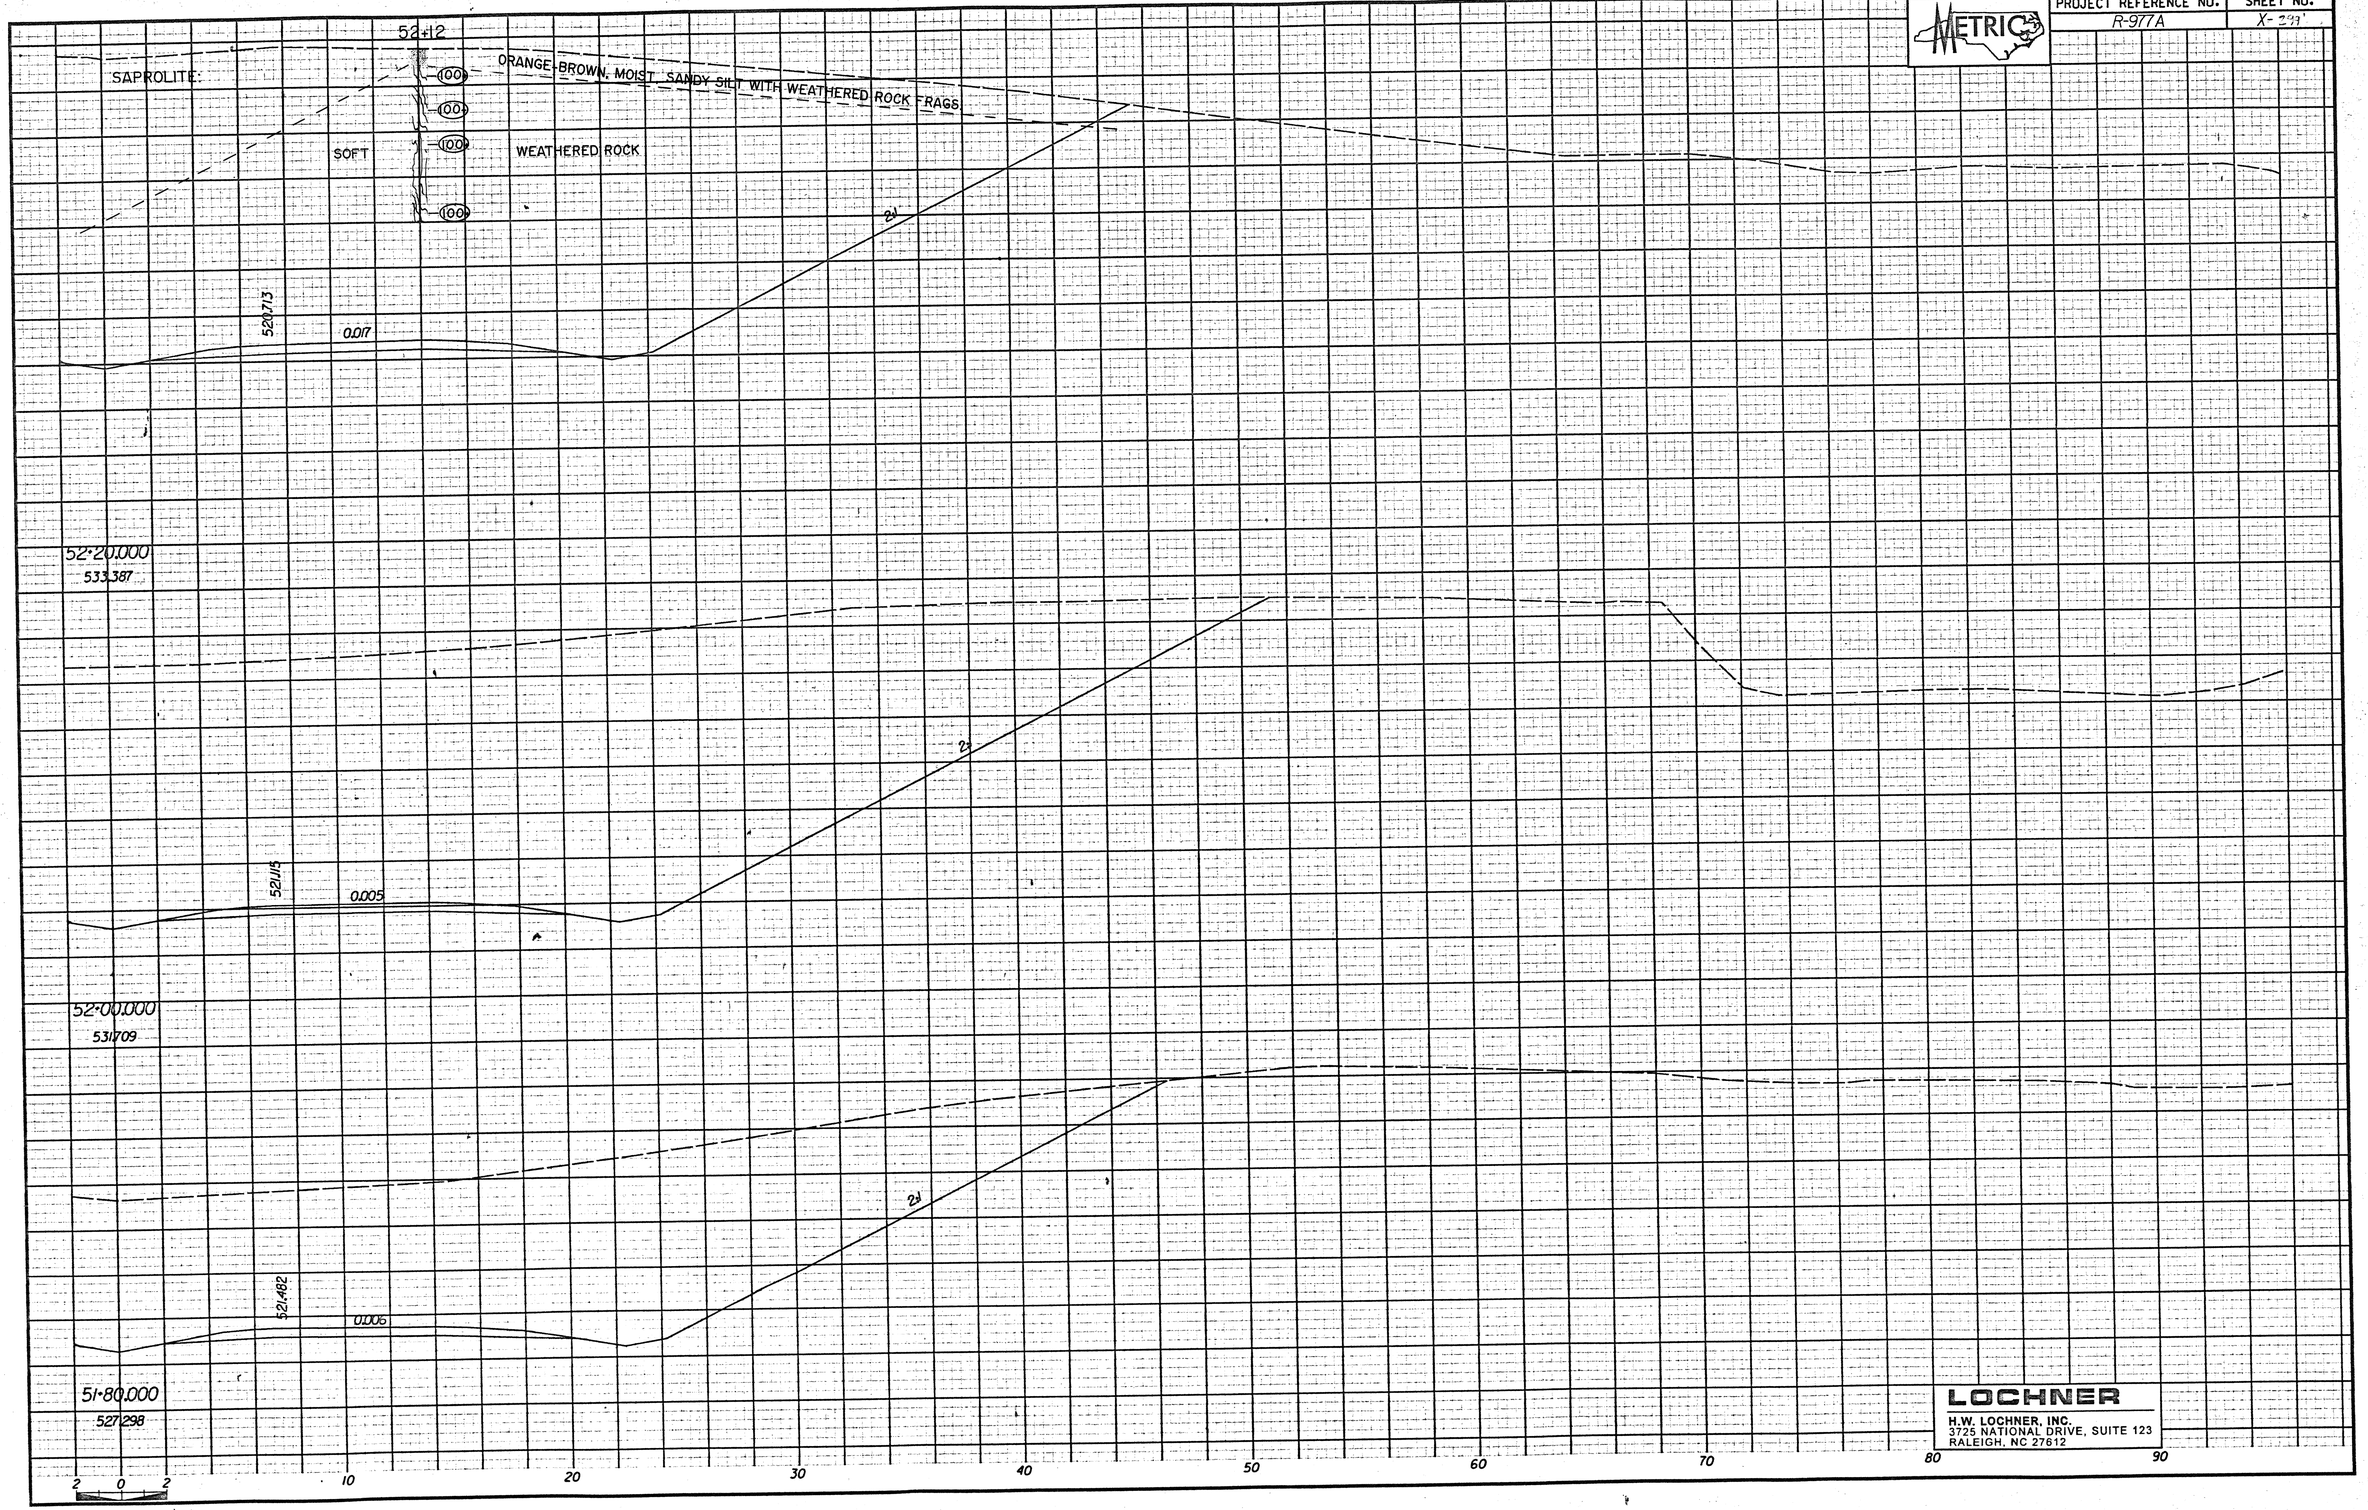

LOCHNER

H.W. LOCHNER, INC.
3725 NATIONAL DRIVE, SUITE 123
RALEIGH, NC 27612