METRIC

PROJECT REFERENCE NO.	SHEET NO.
R-977A	X-360

	EXCAVATION CU. METERS	EMBANKMENT CU. METERS

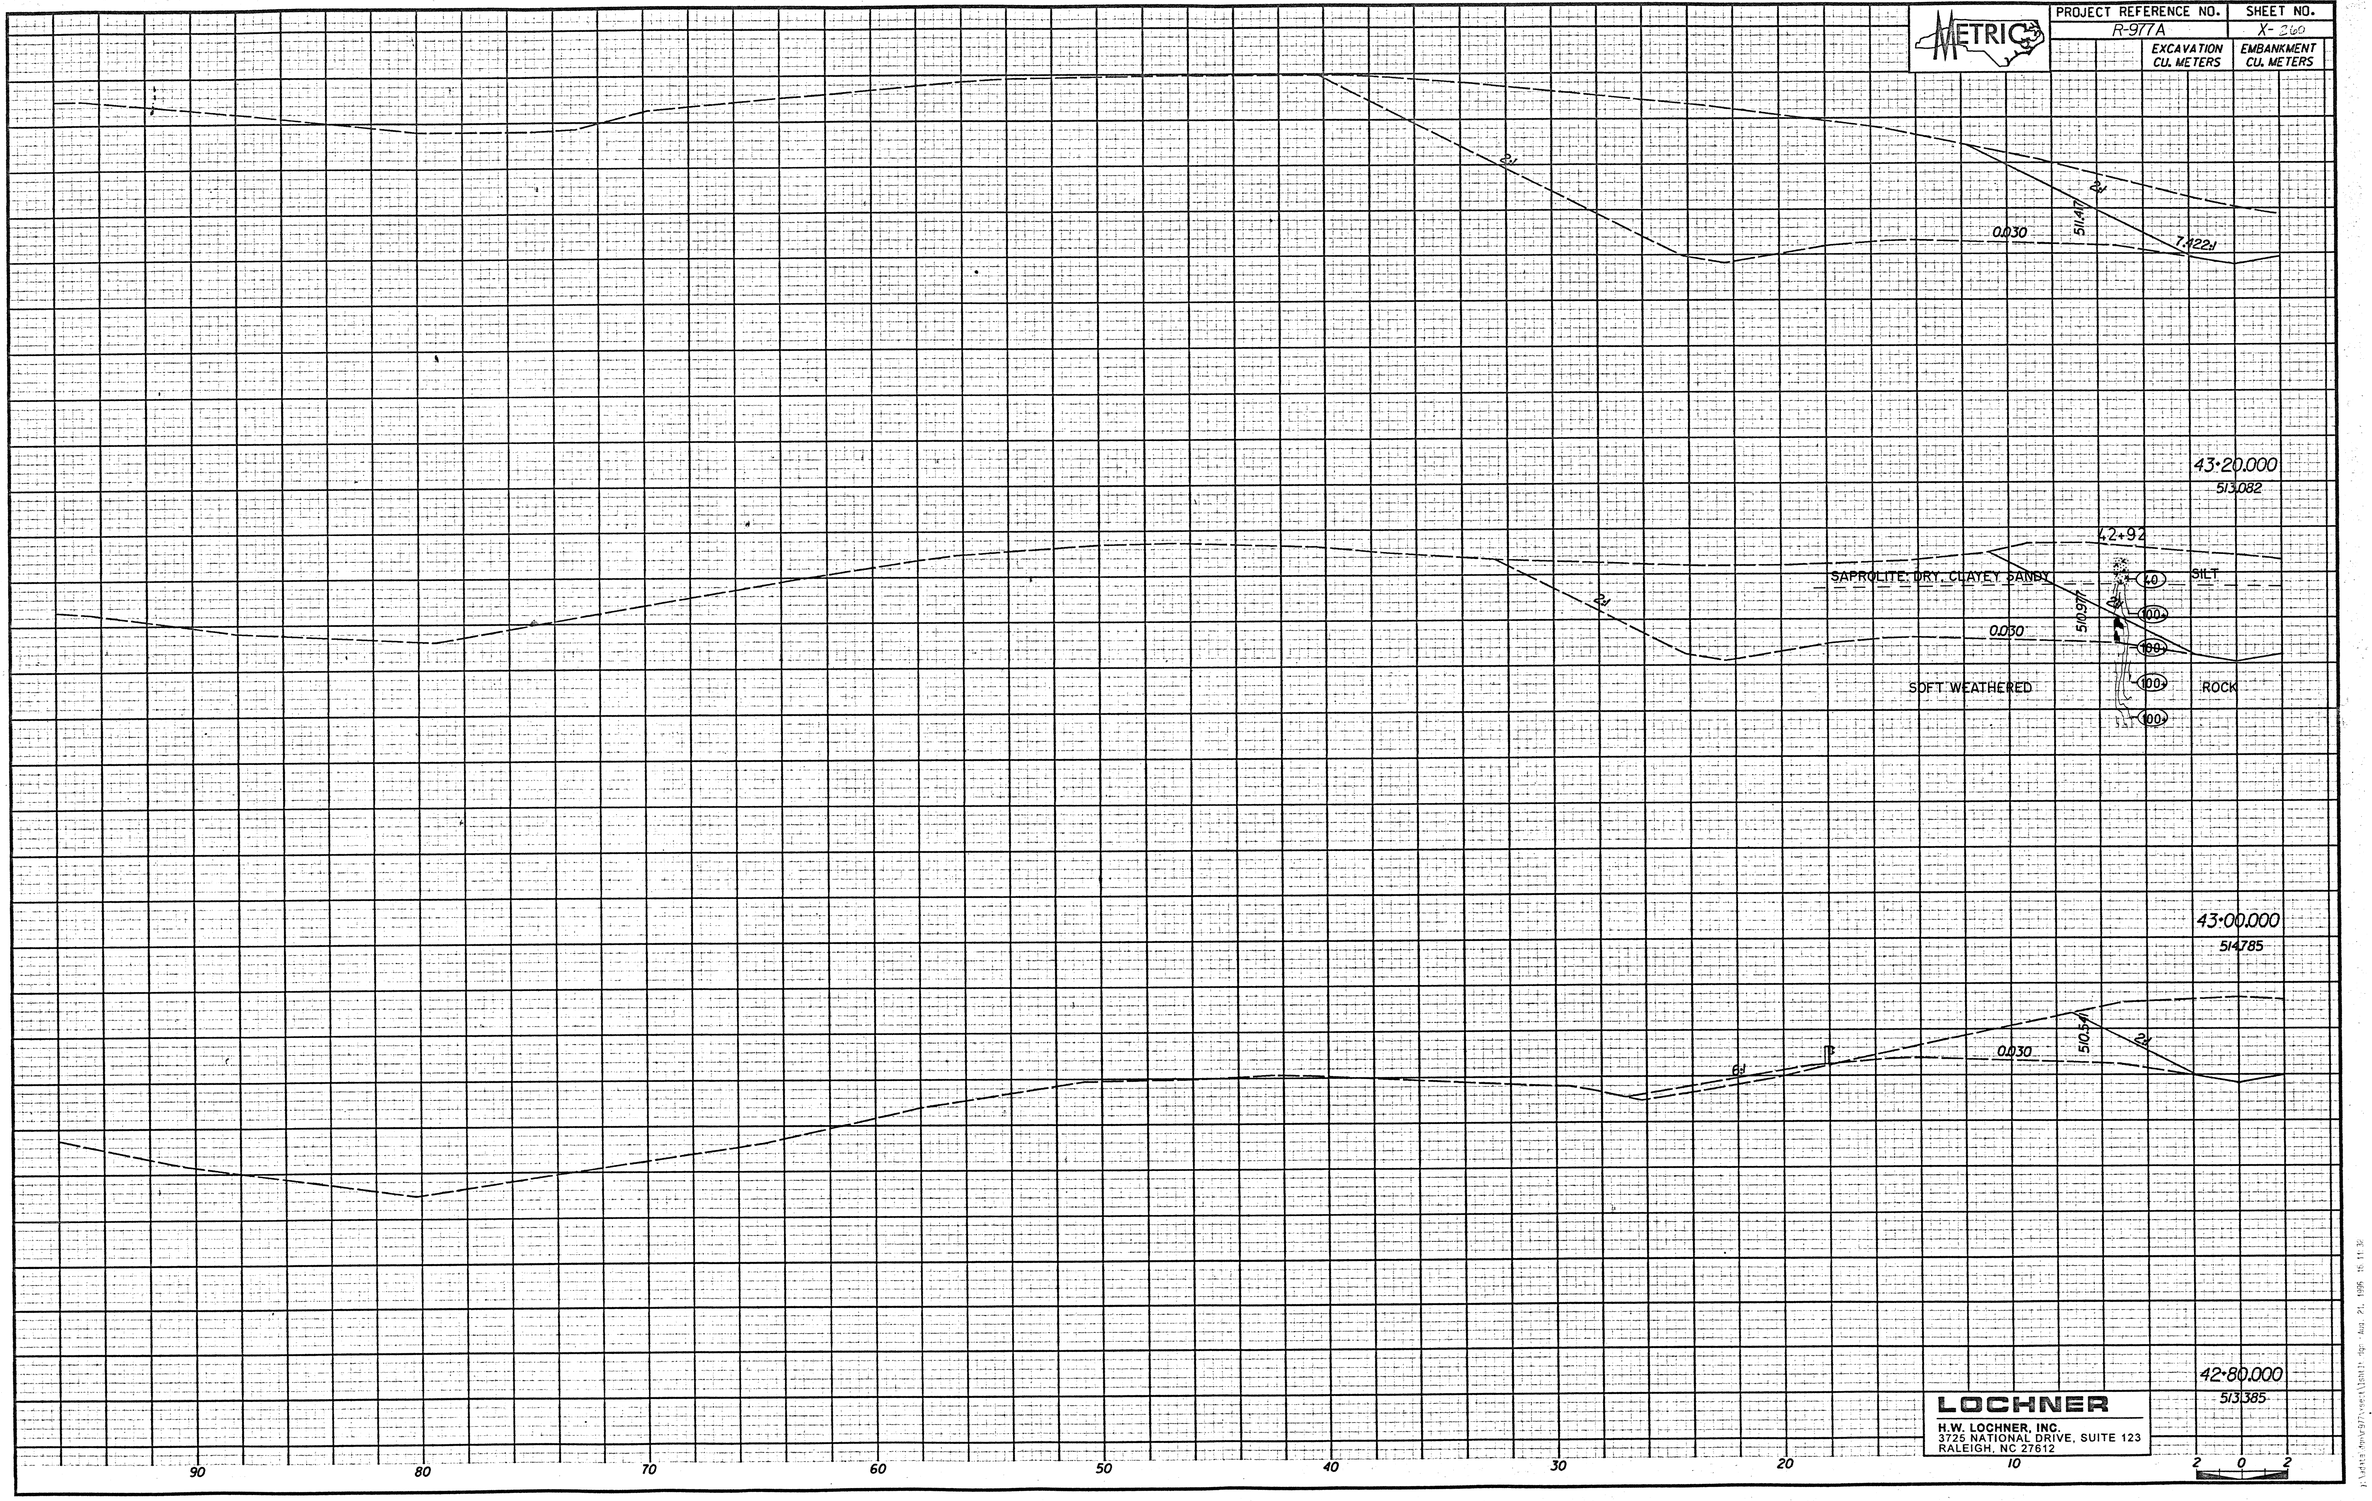

LOCHNER

H.W. LOCHNER, INC.
3726 NATIONAL DRIVE, SUITE 123
RALEIGH, NC 27612

x:\active files\977\civil\sht11.dgn Aug 21, 1996 15:11:32