123 OF 220

METRIC

PROJECT REFERENCE NO.	SHEET NO.
R-977A	X- 211

	EXCAVATION CU. METERS	EMBANKMENT CU. METERS
0020	504248	

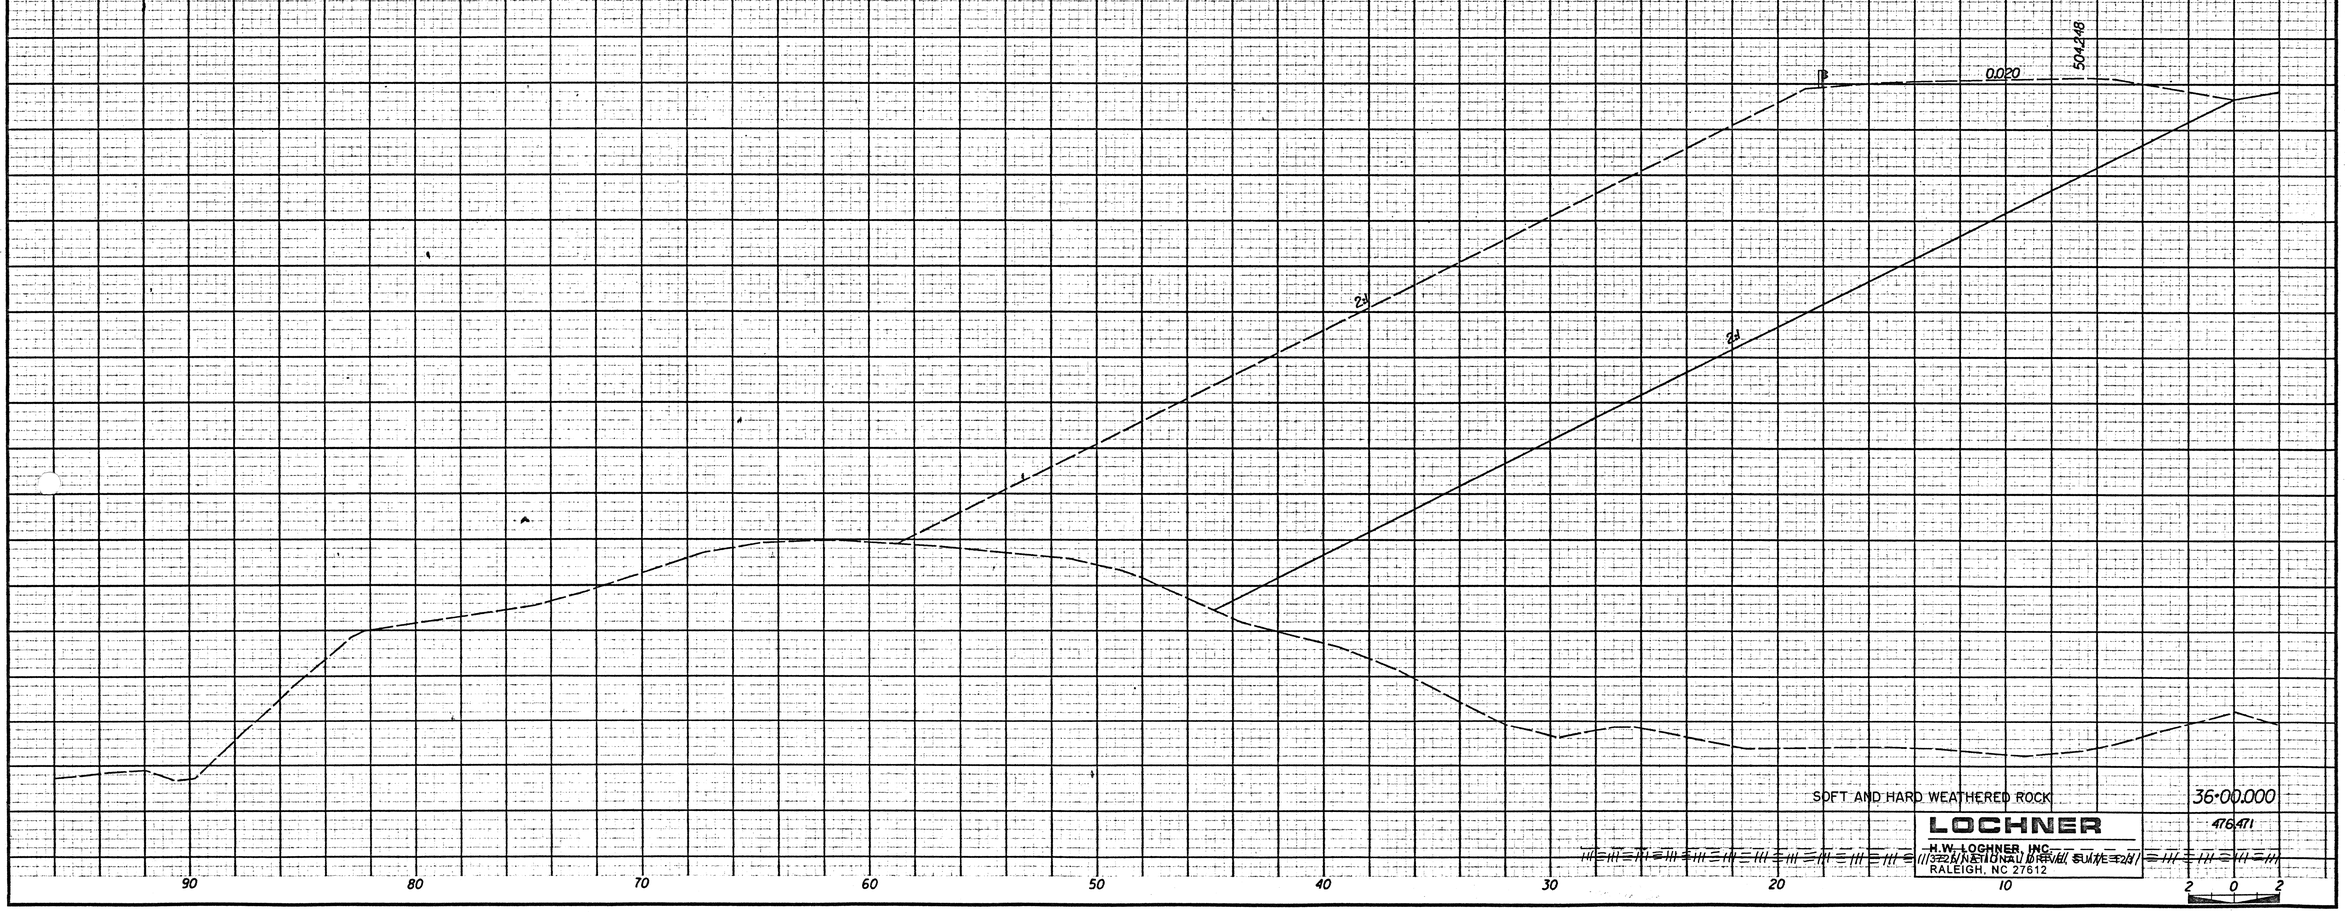

SOFT AND HARD WEATHERED ROCK

36+00.000

476471

LOCHNER

H.W. LOCHNER, INC.
3228 NATIONAL DRIVE, SUITE 218
RALEIGH, NC 27612